



Grundriss: 1. OG Hauptstr. 16 A

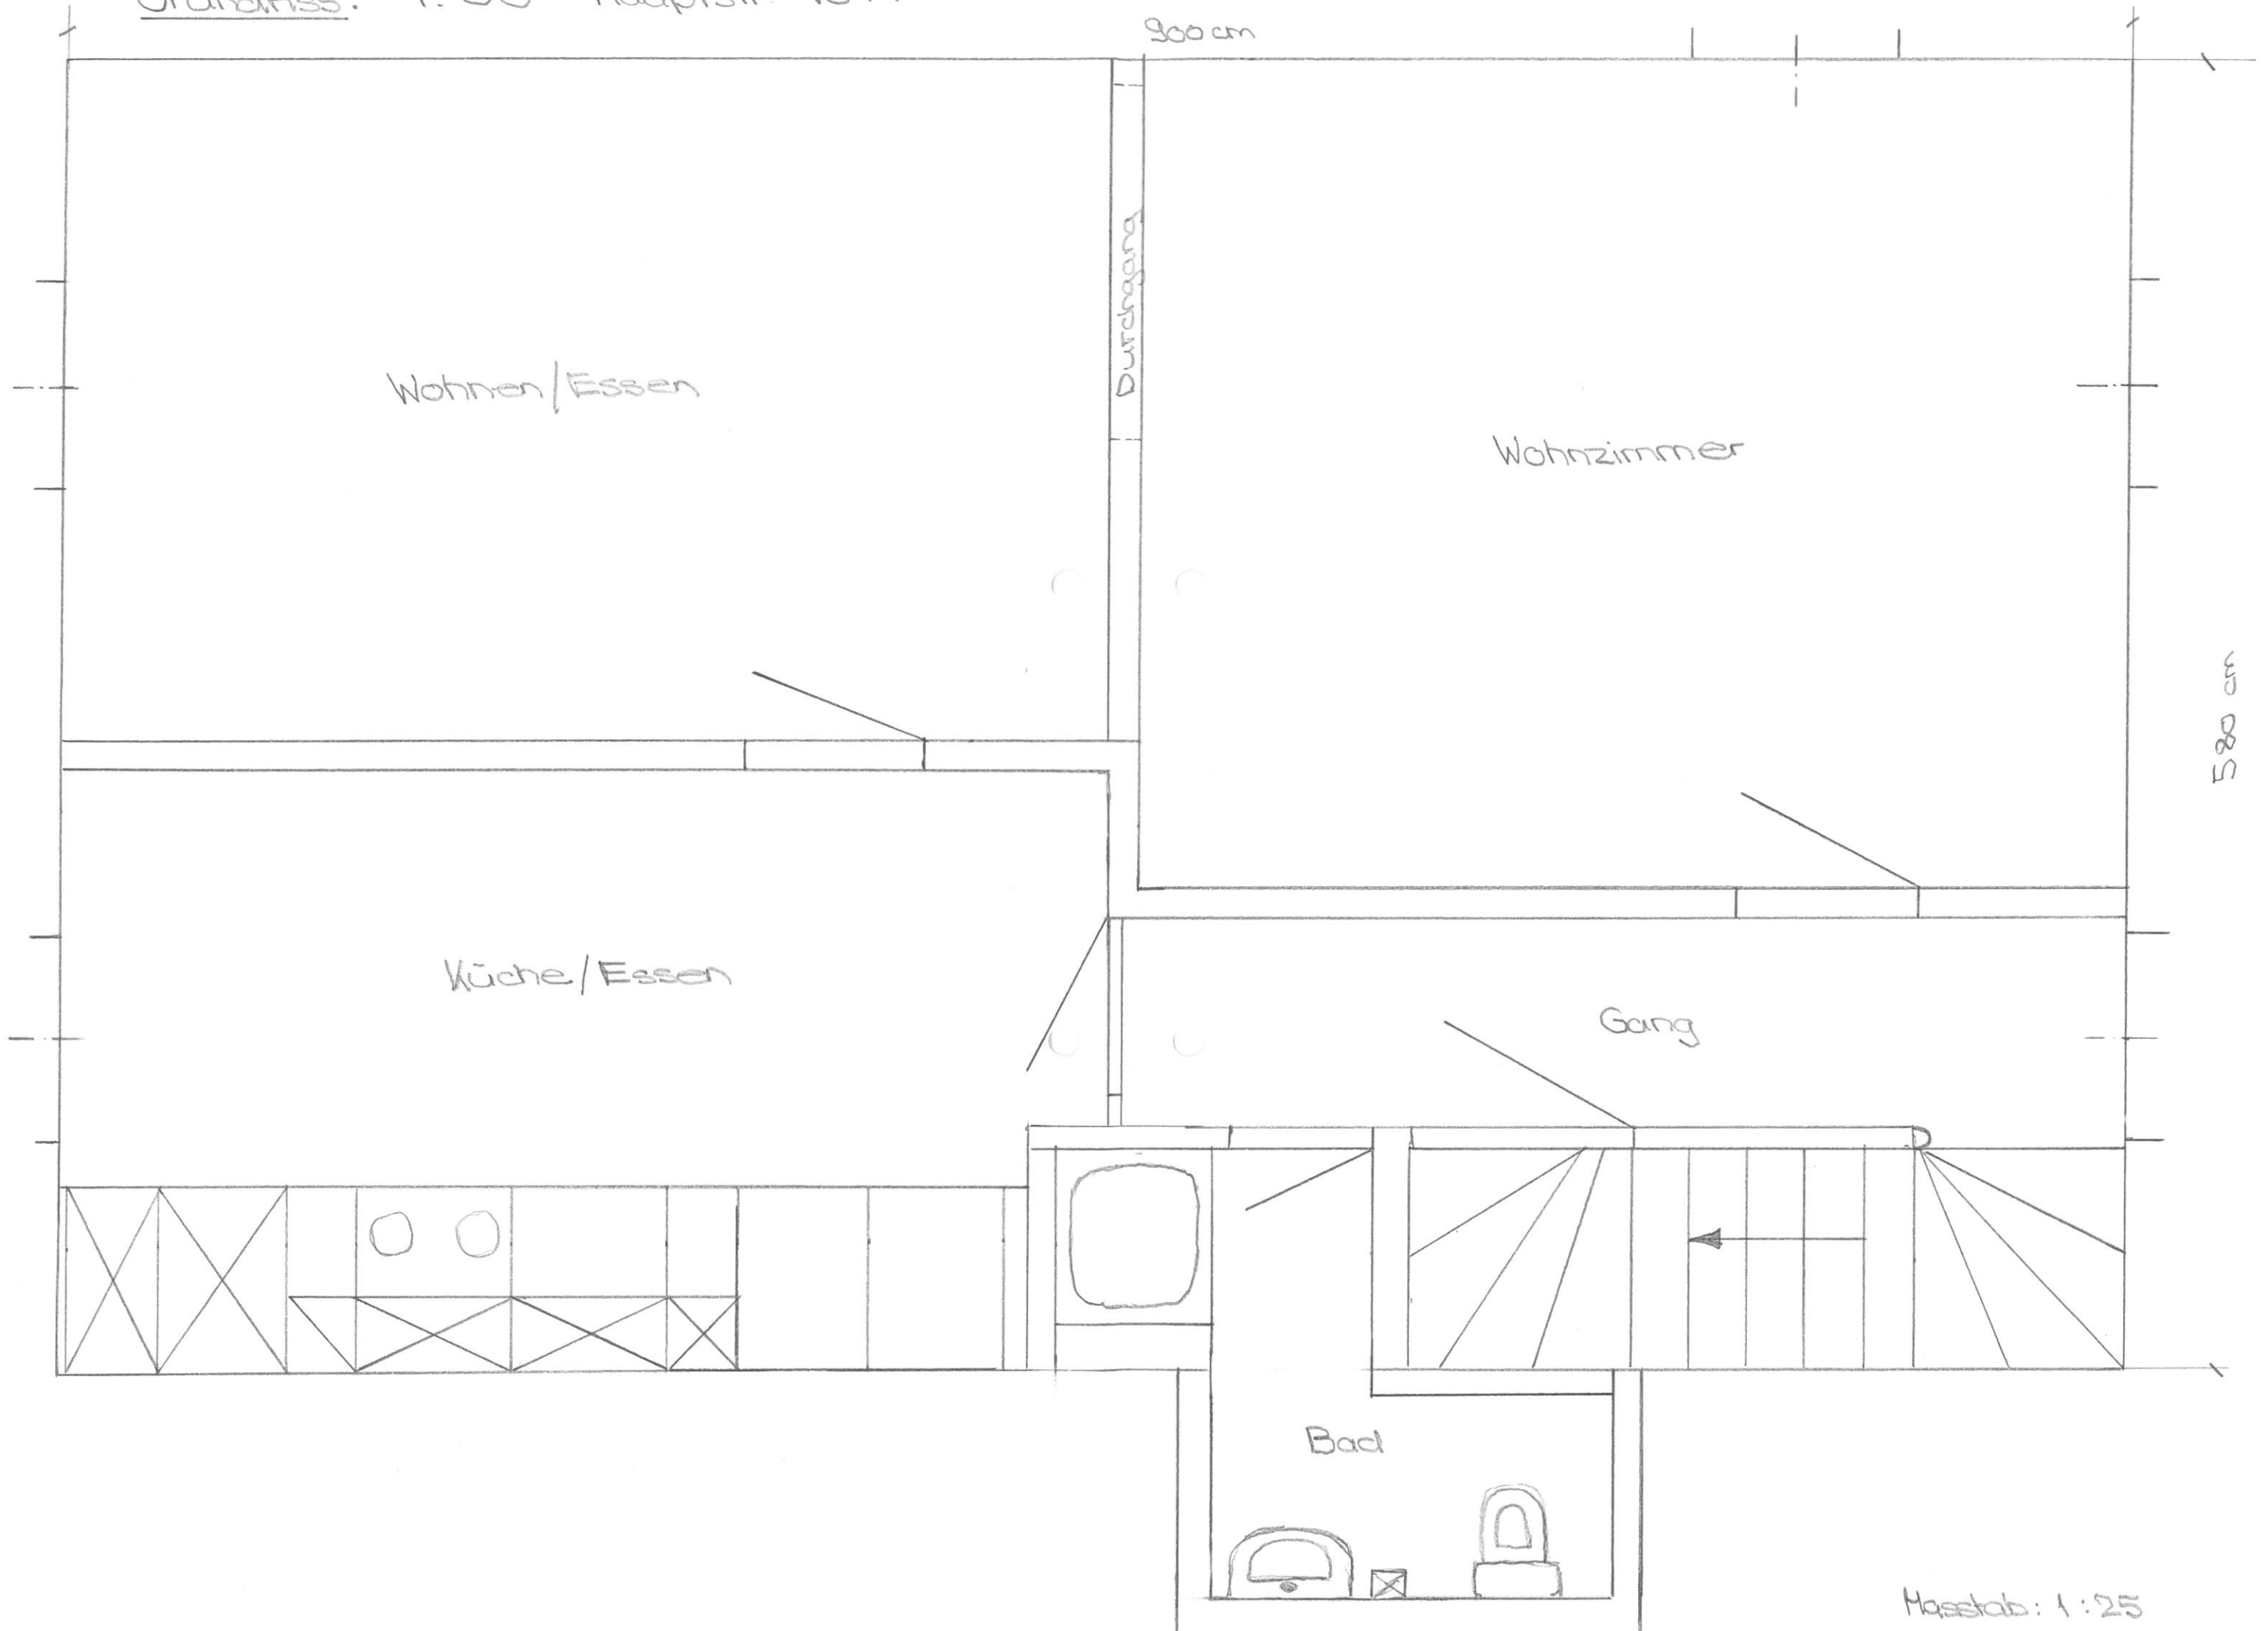

Maßstab: 1:25

Grundriss: 2. OG, Hauptstr. 16 A (Neu!)

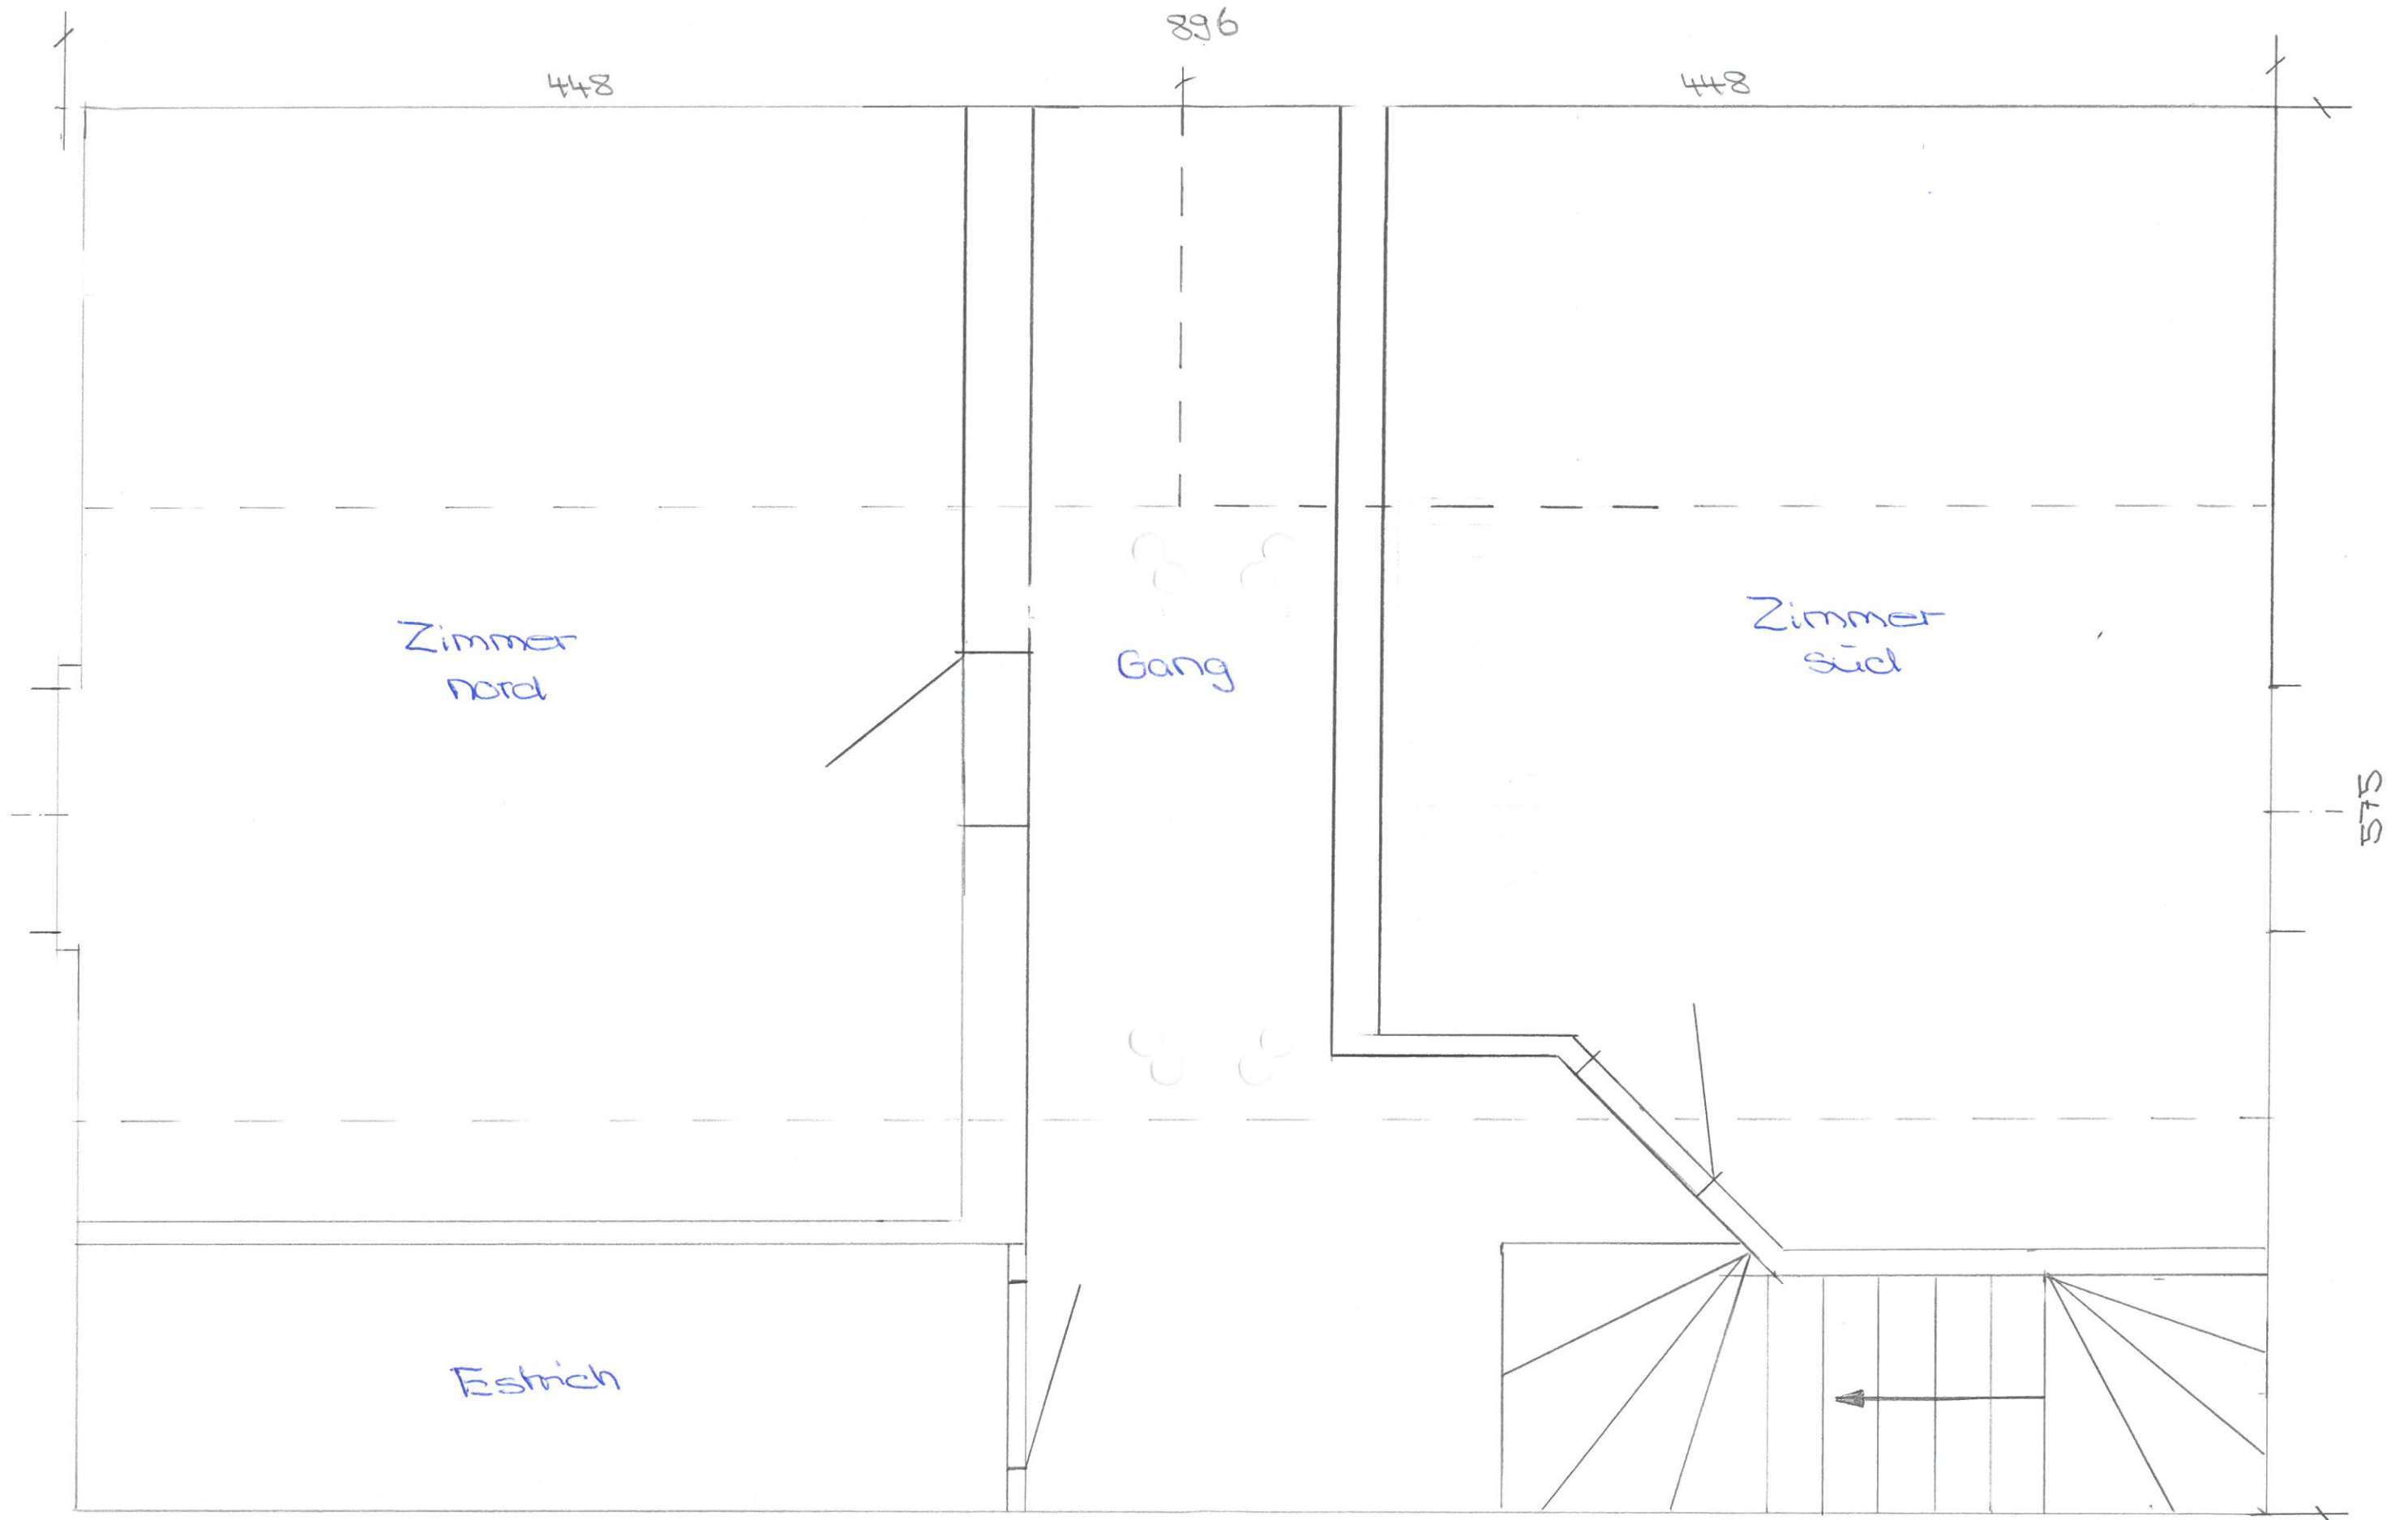

Maßstab: 1:25