


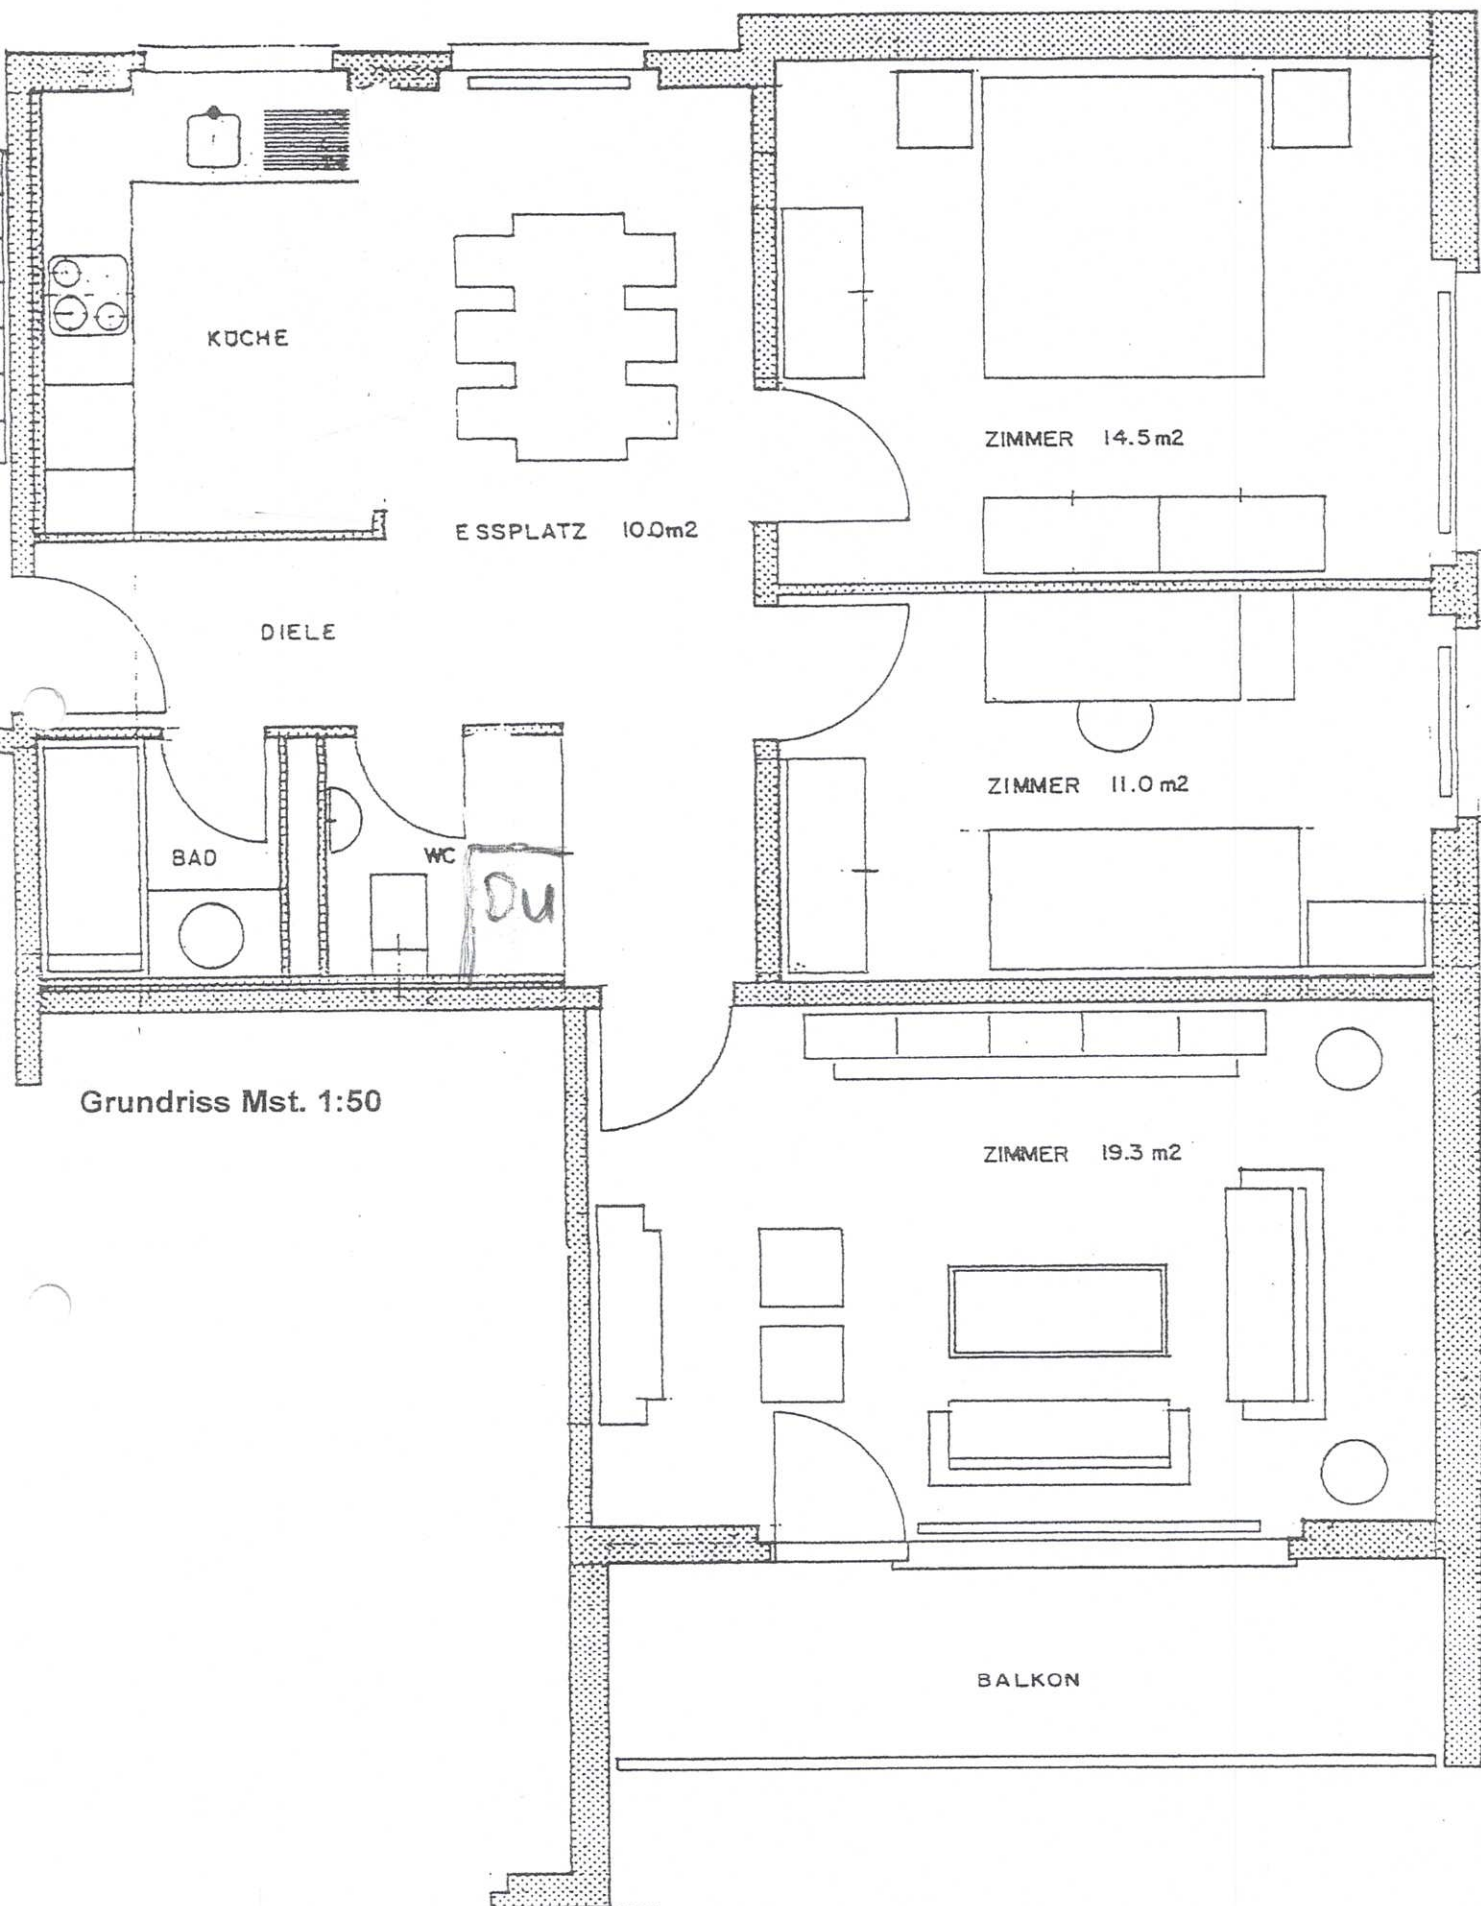

Grundriss Mst. 1:50