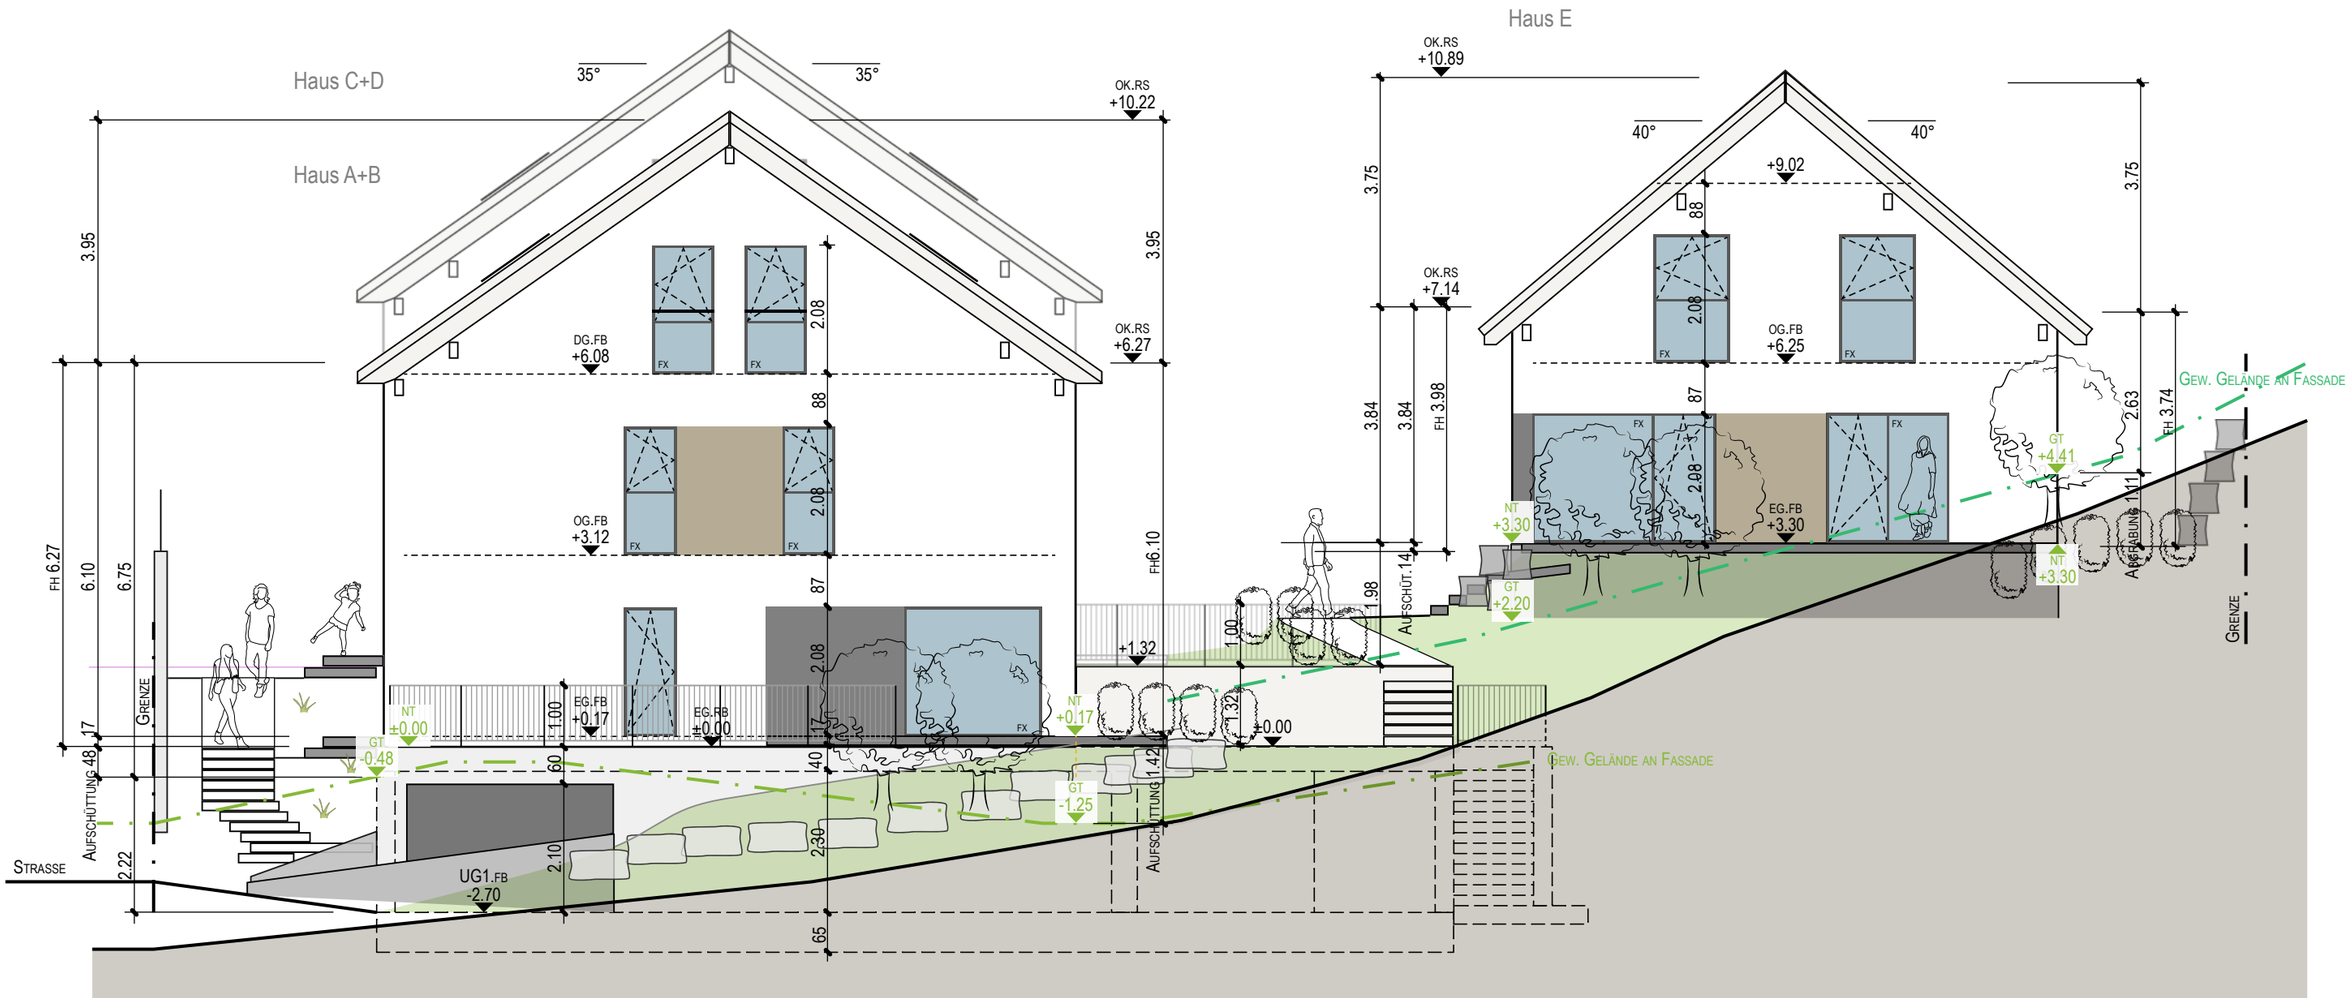

Fassade West