


7 OG
4.5

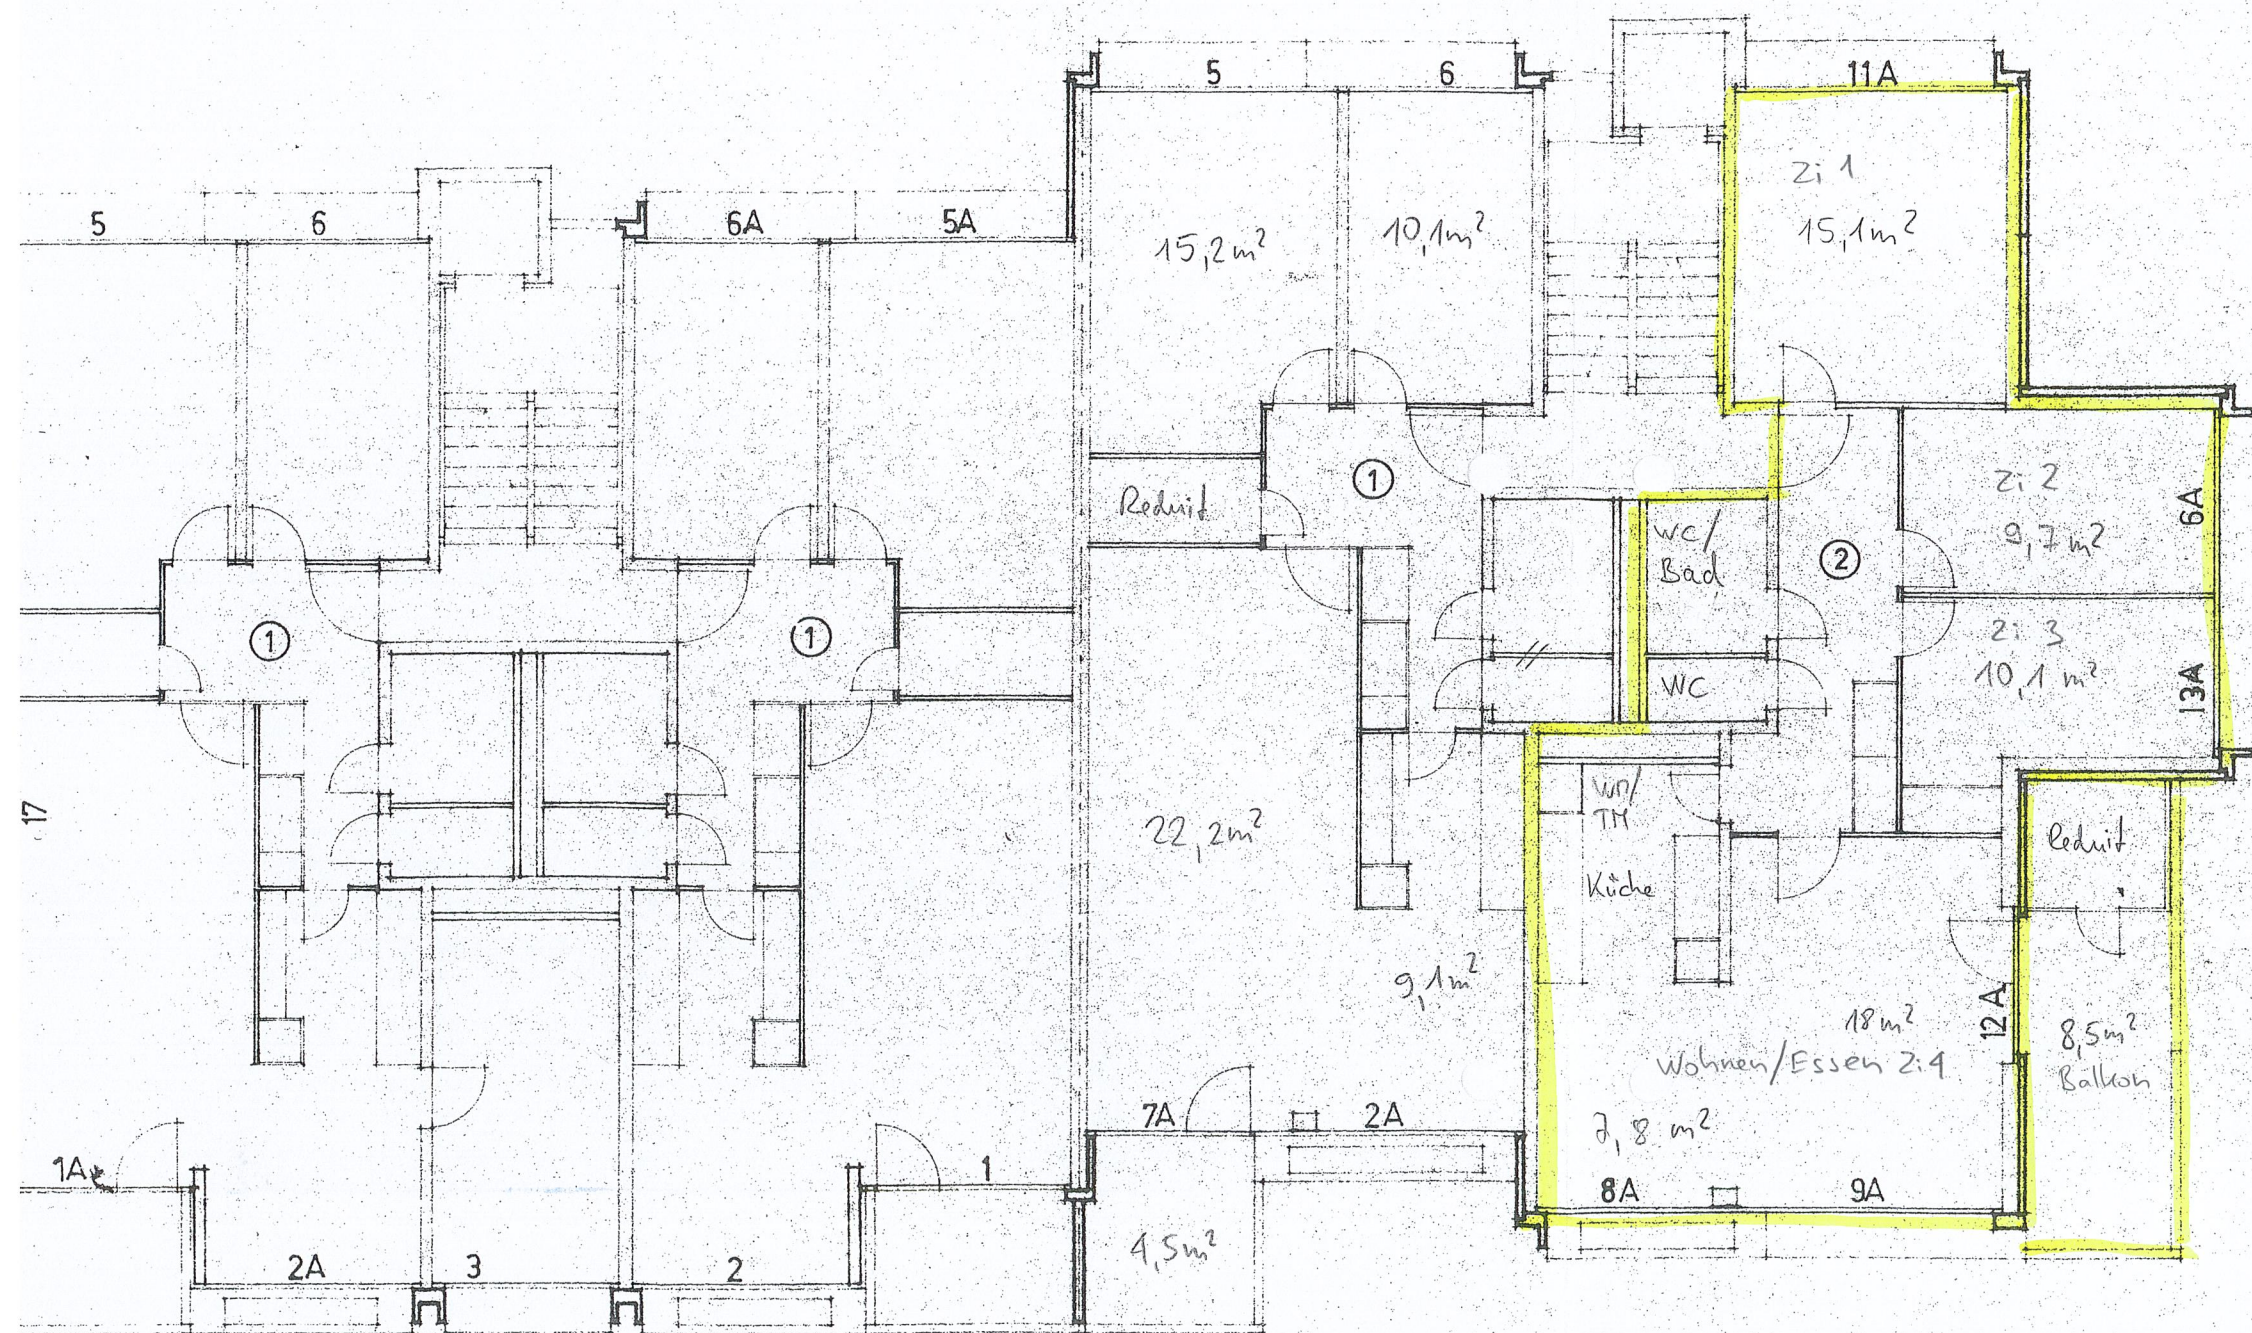

96.28

335

520



17.10
rise 2

achse 1

BLOCK	UBERBAUUNG KLEEFELD-WEST-BUMPLIZ	No.	325 / 2
X	6. + 7. OG	MST	1:100
	LIENHARD + STRASSER ARCHITEKTEN SIA/ETH BERN TELEFON 031 22 48 22 EDUARD HELFER ARCHITEKT SIA BERN TELEFON 031 44 62 44		DAT 25. 11.