


## **Überbauung Schlossbungert**


### **Gebäude C - Haus Lavendel**

Schloss Salis Zizers AG  
Vialstrasse 18 | 7205 Zizers  
081 322 87 07




97

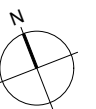

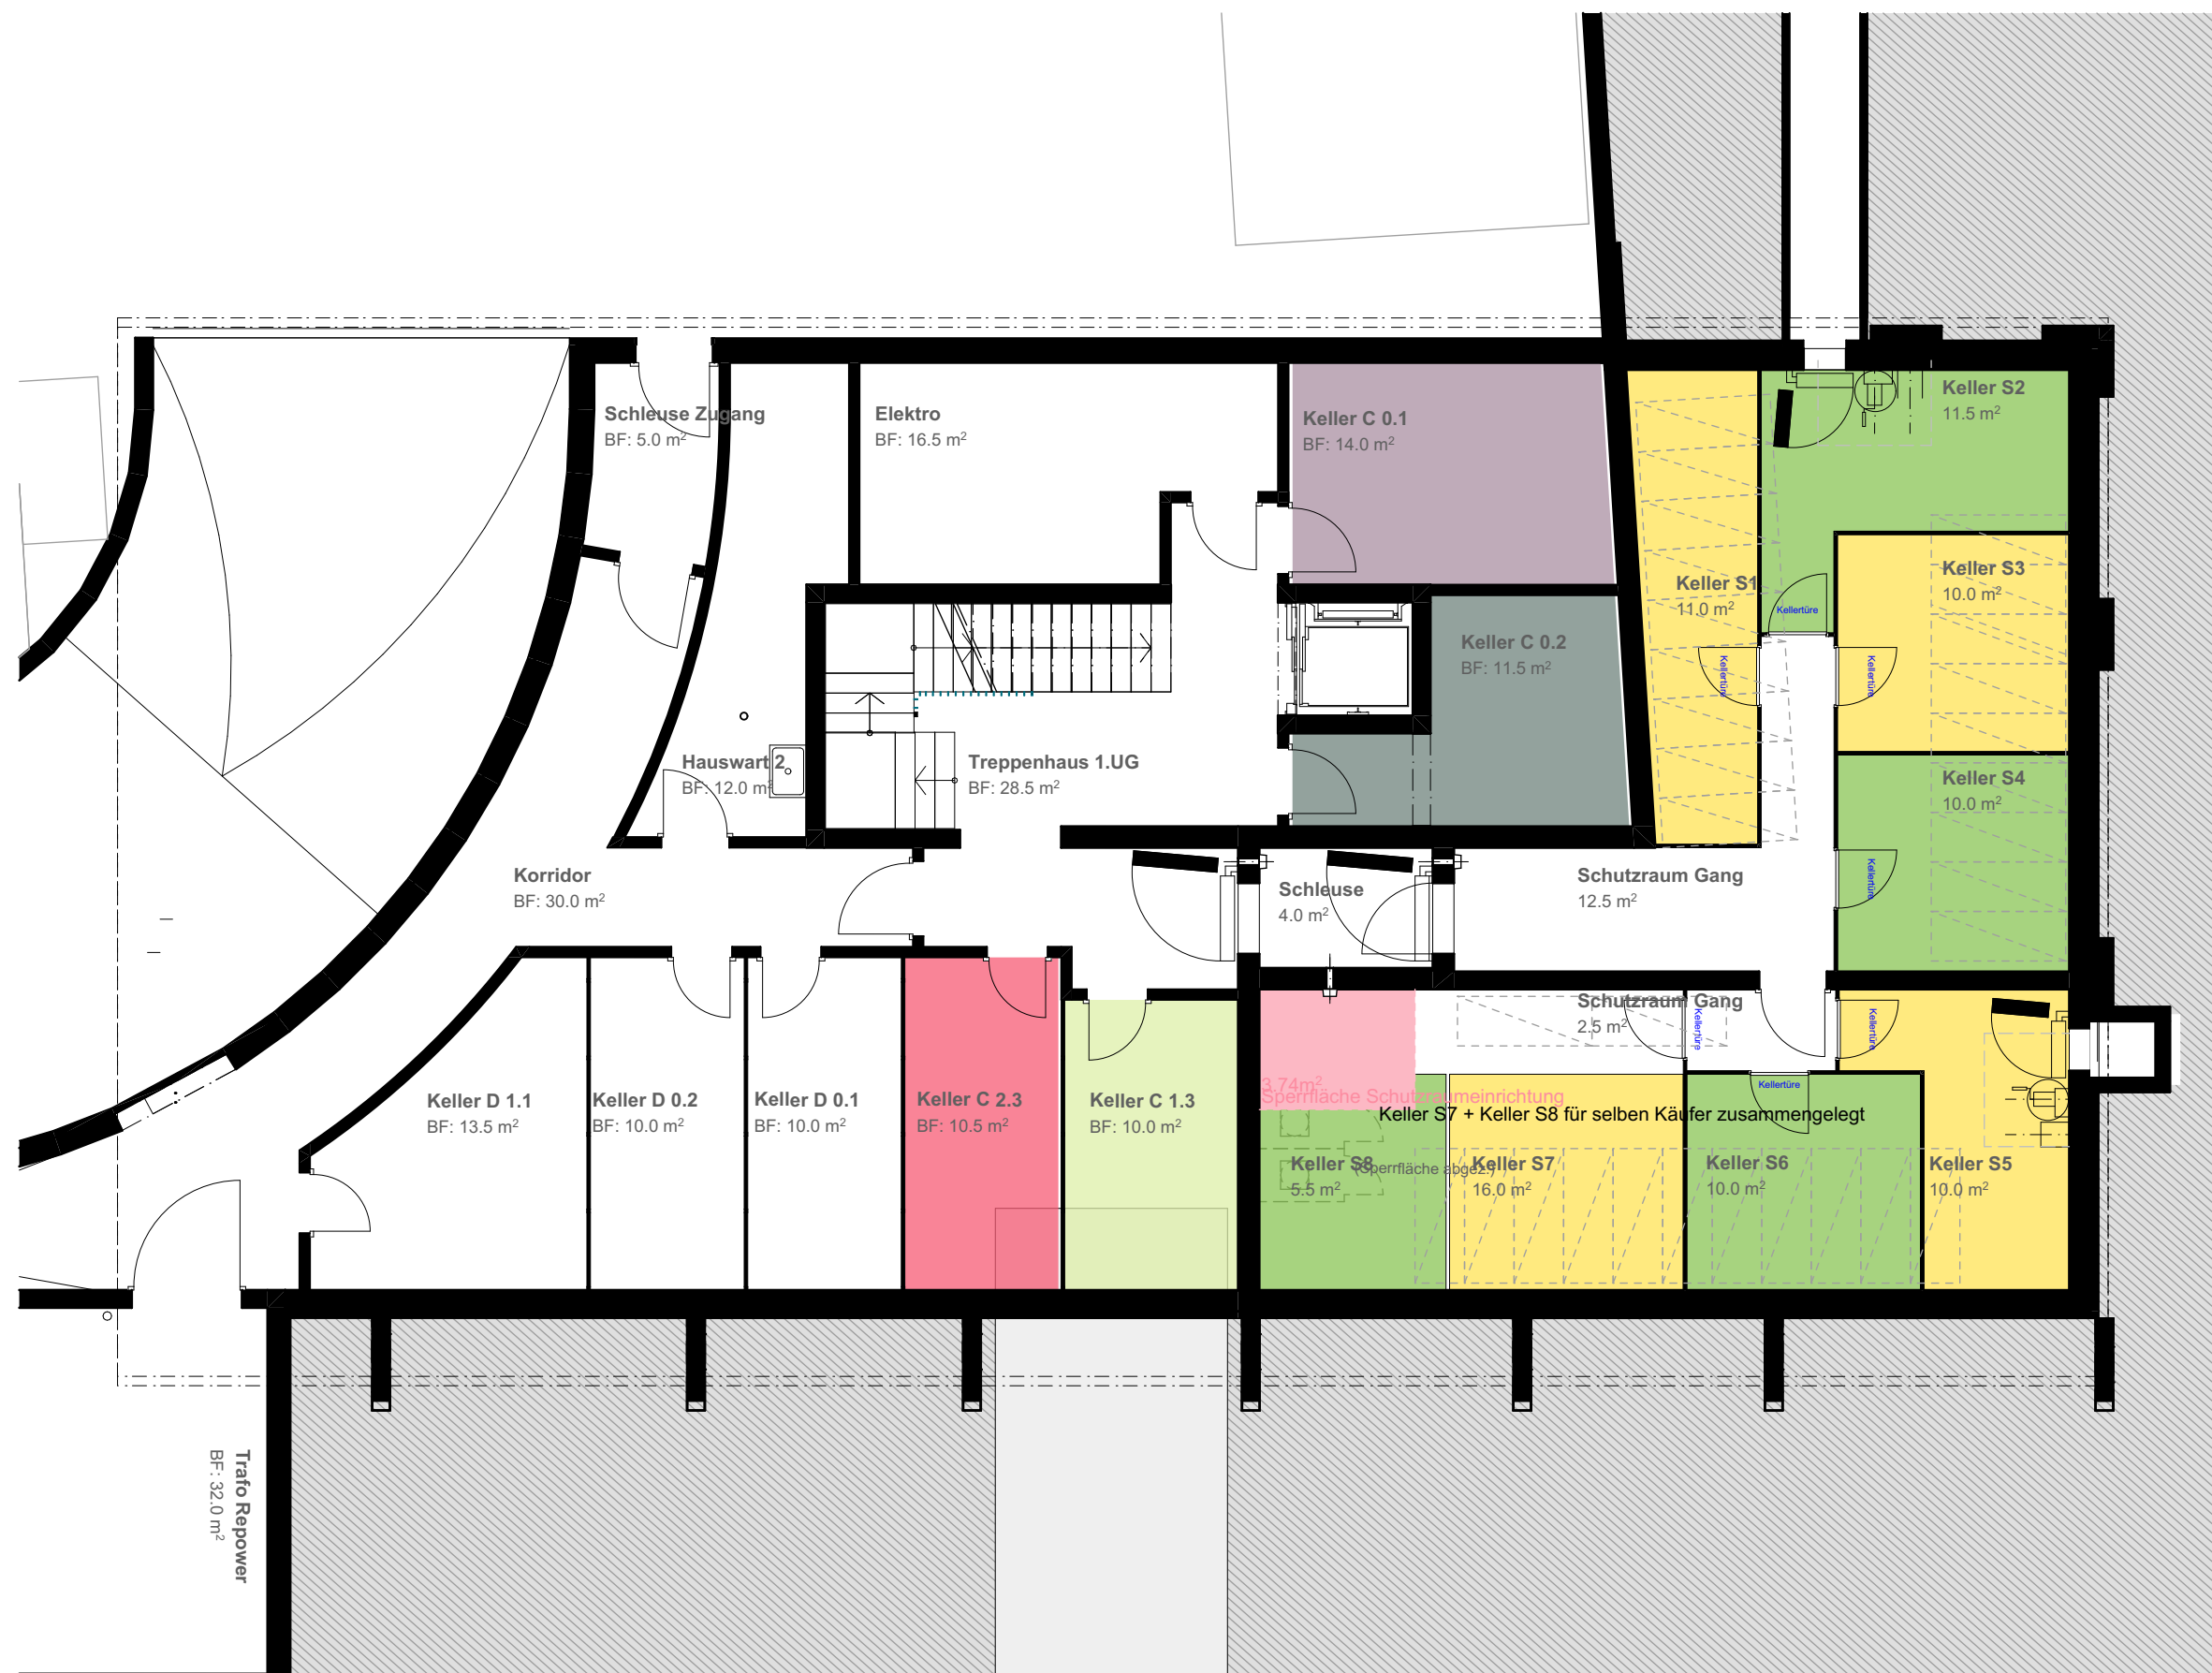

1:100

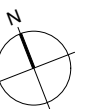

WHG Haus C 0.1  
5.5 Zimmer  
NF: 145.0 m<sup>2</sup>  
AF: 24.5 m<sup>2</sup>  
Garten: 79.0 m<sup>2</sup>  
RH: 2.45m


WHG Haus C 0.2  
5.5 Zimmer  
NF: 142.5 m<sup>2</sup>  
AF: 25.5 m<sup>2</sup>  
Garten: 79.5 m<sup>2</sup>  
RH: 2.45 m




WHG Haus C 1.1  
4.5 Zimmer  
NF: 123.0 m<sup>2</sup>  
AF: 17.50 m<sup>2</sup>  
RH: 2.45m

WHG Haus C 1.2  
2.5 Zimmer  
NF: 57.5 m<sup>2</sup>  
AF: 18.50 m<sup>2</sup>  
RH: 2.45m  
\*möglicher Standort WM/TU

WHG Haus C 1.3  
4.5 Zimmer  
NF: 119.5 m<sup>2</sup>  
AF: 19.00 m<sup>2</sup>  
RH: 2.45m

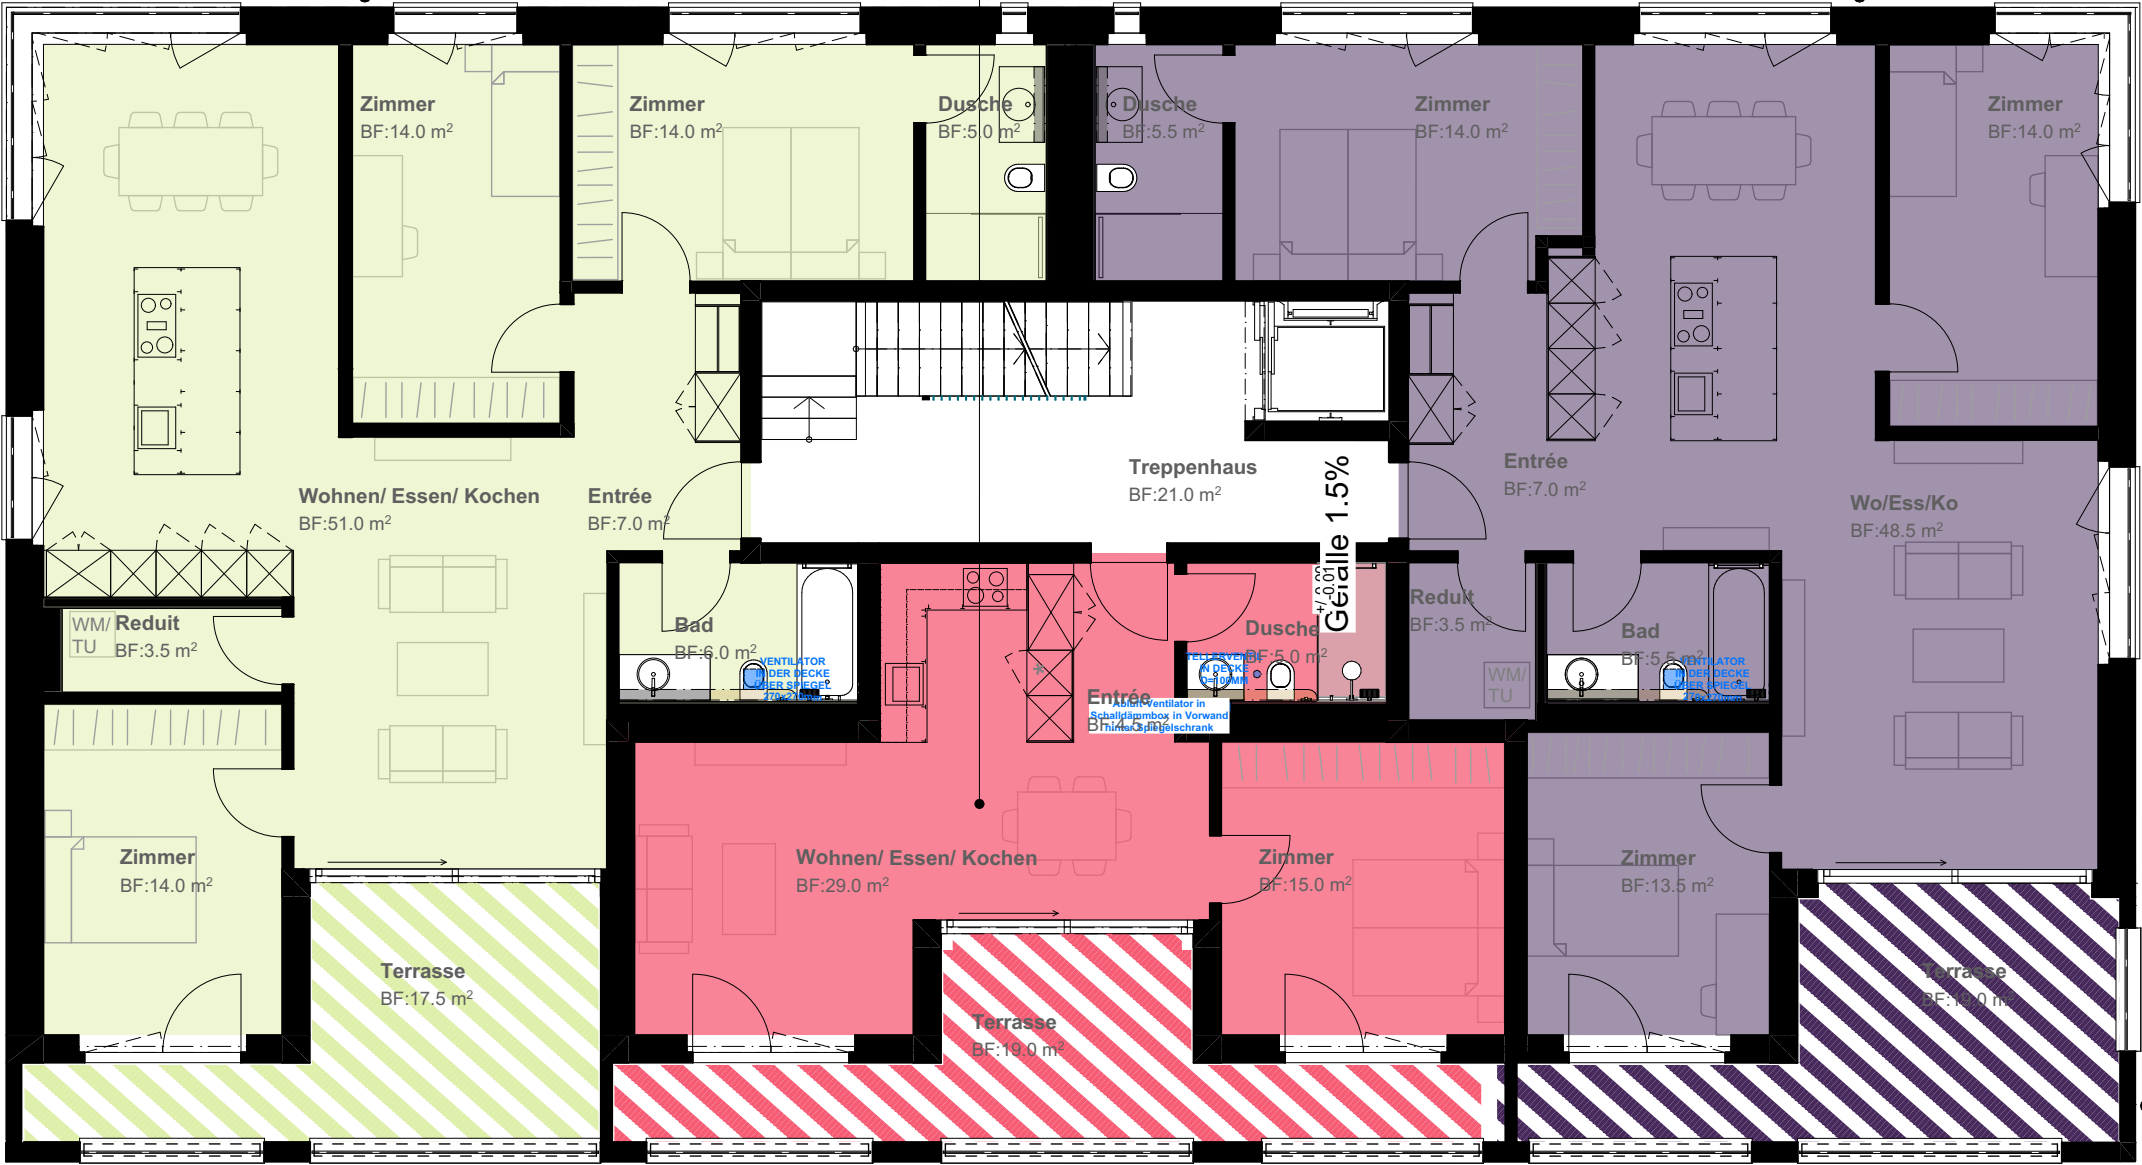



1:100

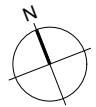

WHG Haus C 2.1  
4.5 Zimmer  
NF: 123.0 m<sup>2</sup>  
AF: 17.50 m<sup>2</sup>  
RH: 2.45m

WHG Haus C 2.2  
2.5 Zimmer  
NF: 57.5 m<sup>2</sup>  
AF: 18.50 m<sup>2</sup>  
RH: 2.45m  
\*möglicher Standort WM/TU

WHG Haus C 2.3  
4.5 Zimmer  
NF: 119.5 m<sup>2</sup>  
AF: 19.00 m<sup>2</sup>  
RH: 2.45m

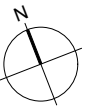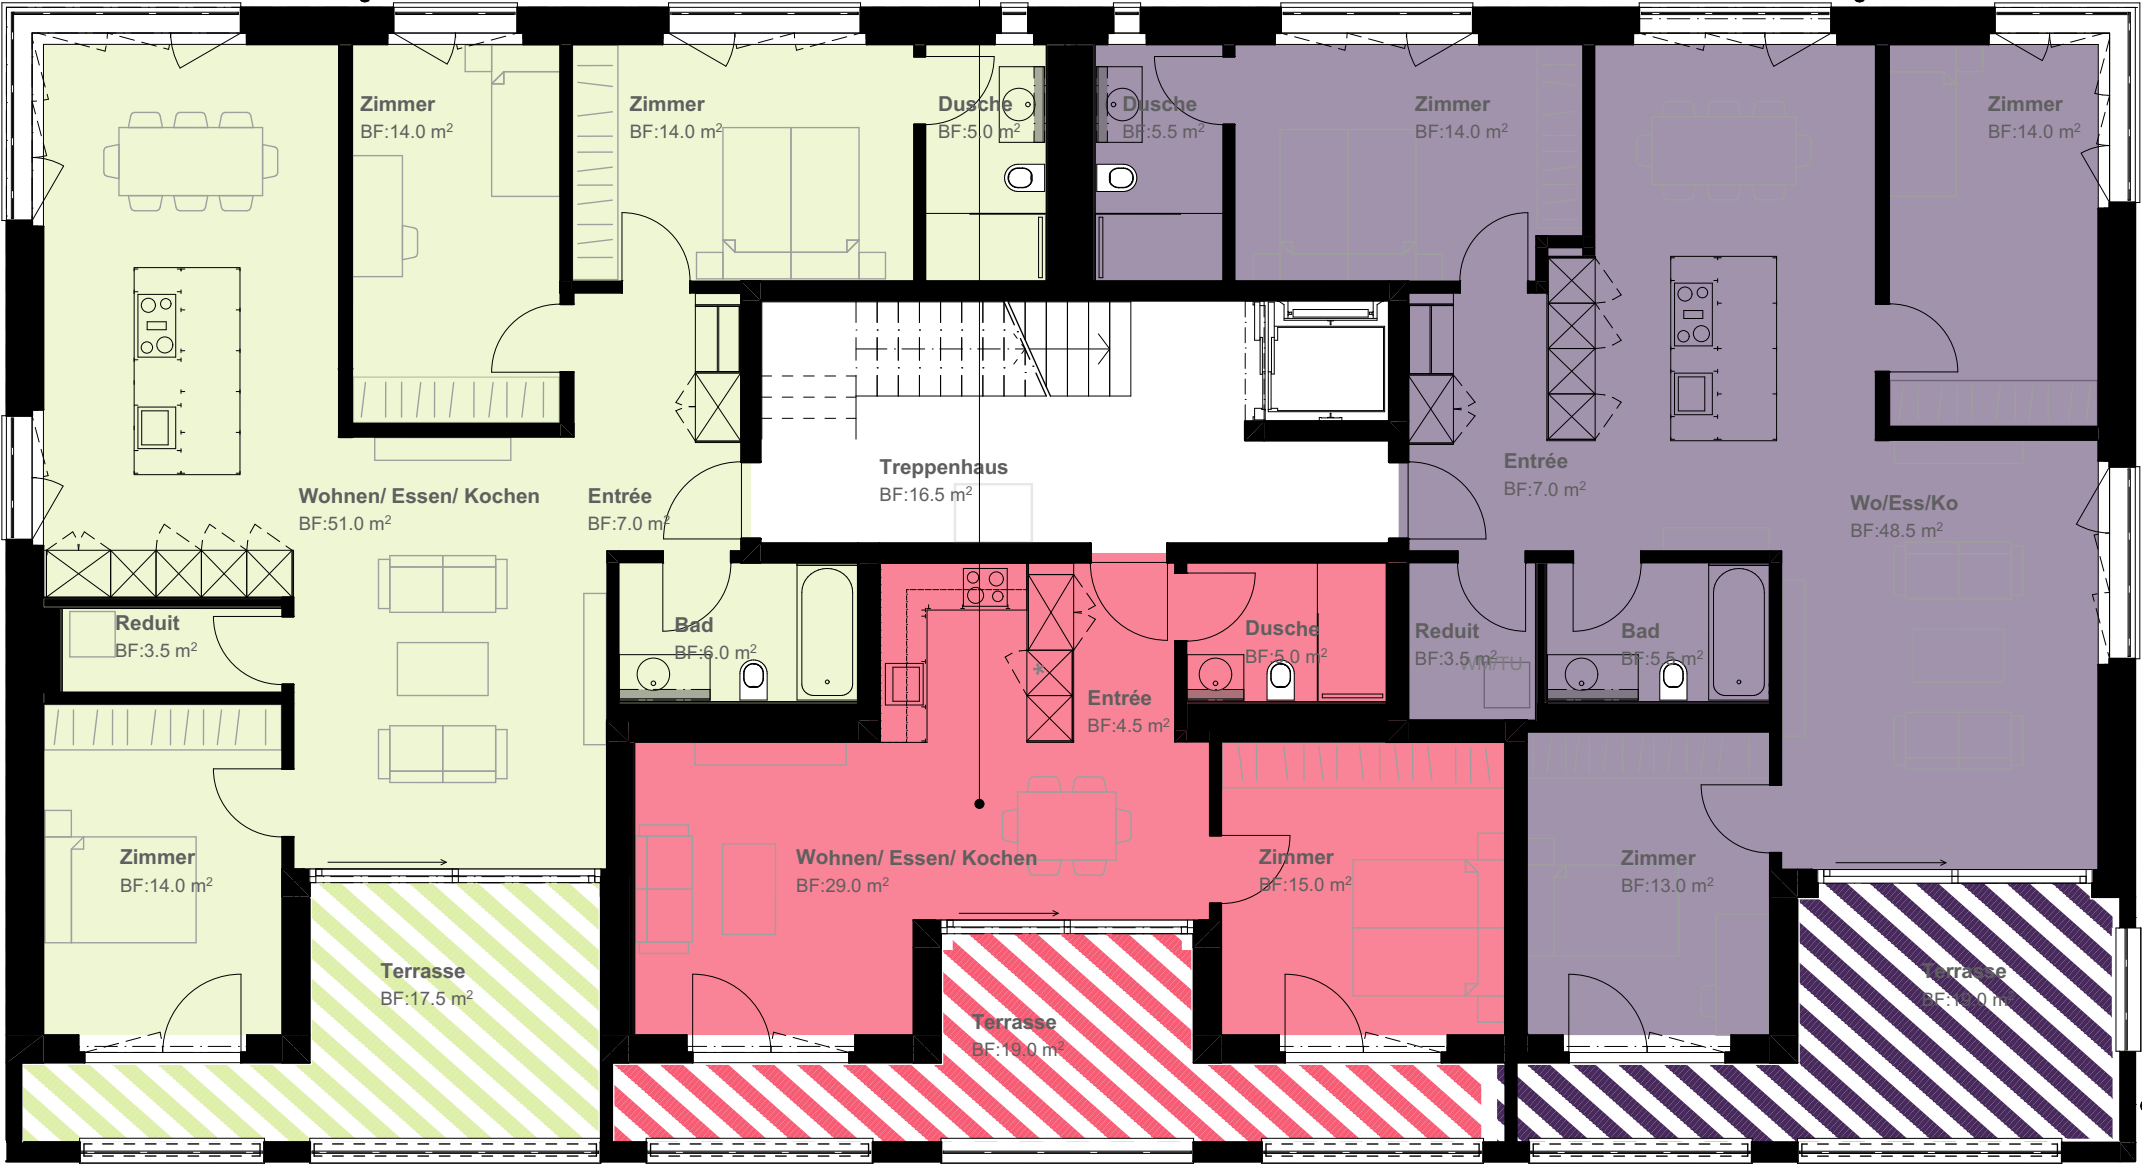

1:100





1:100





1:100






1:100





1:100



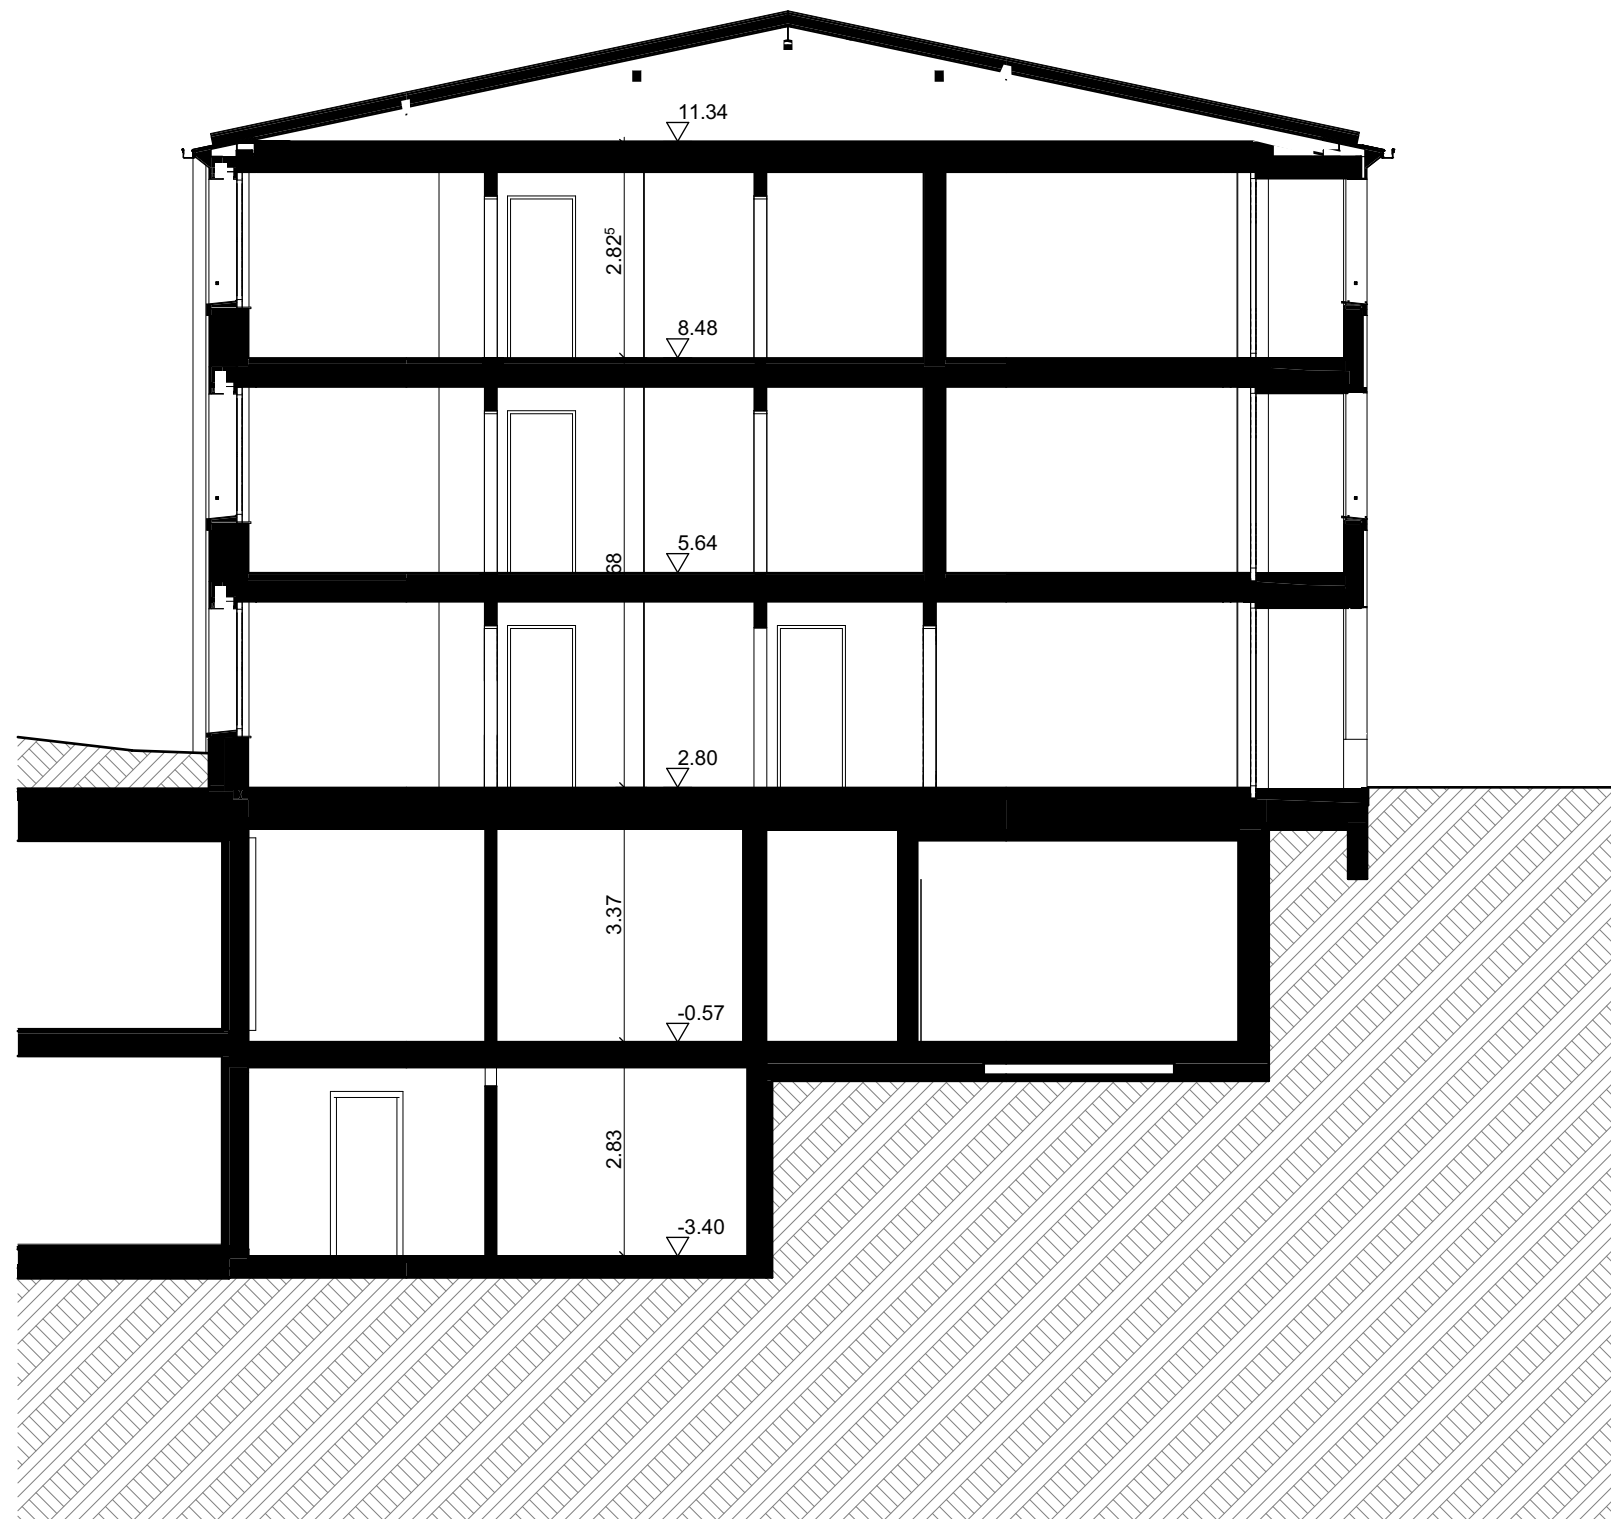

1:100

