

14.50
14.10
HAUS 2
4.5


sh pl nr 325/

8 OG
3.5

12.50
12.70
HAUS 1
3.5

sh pl nr 325/

7 OG
4.5

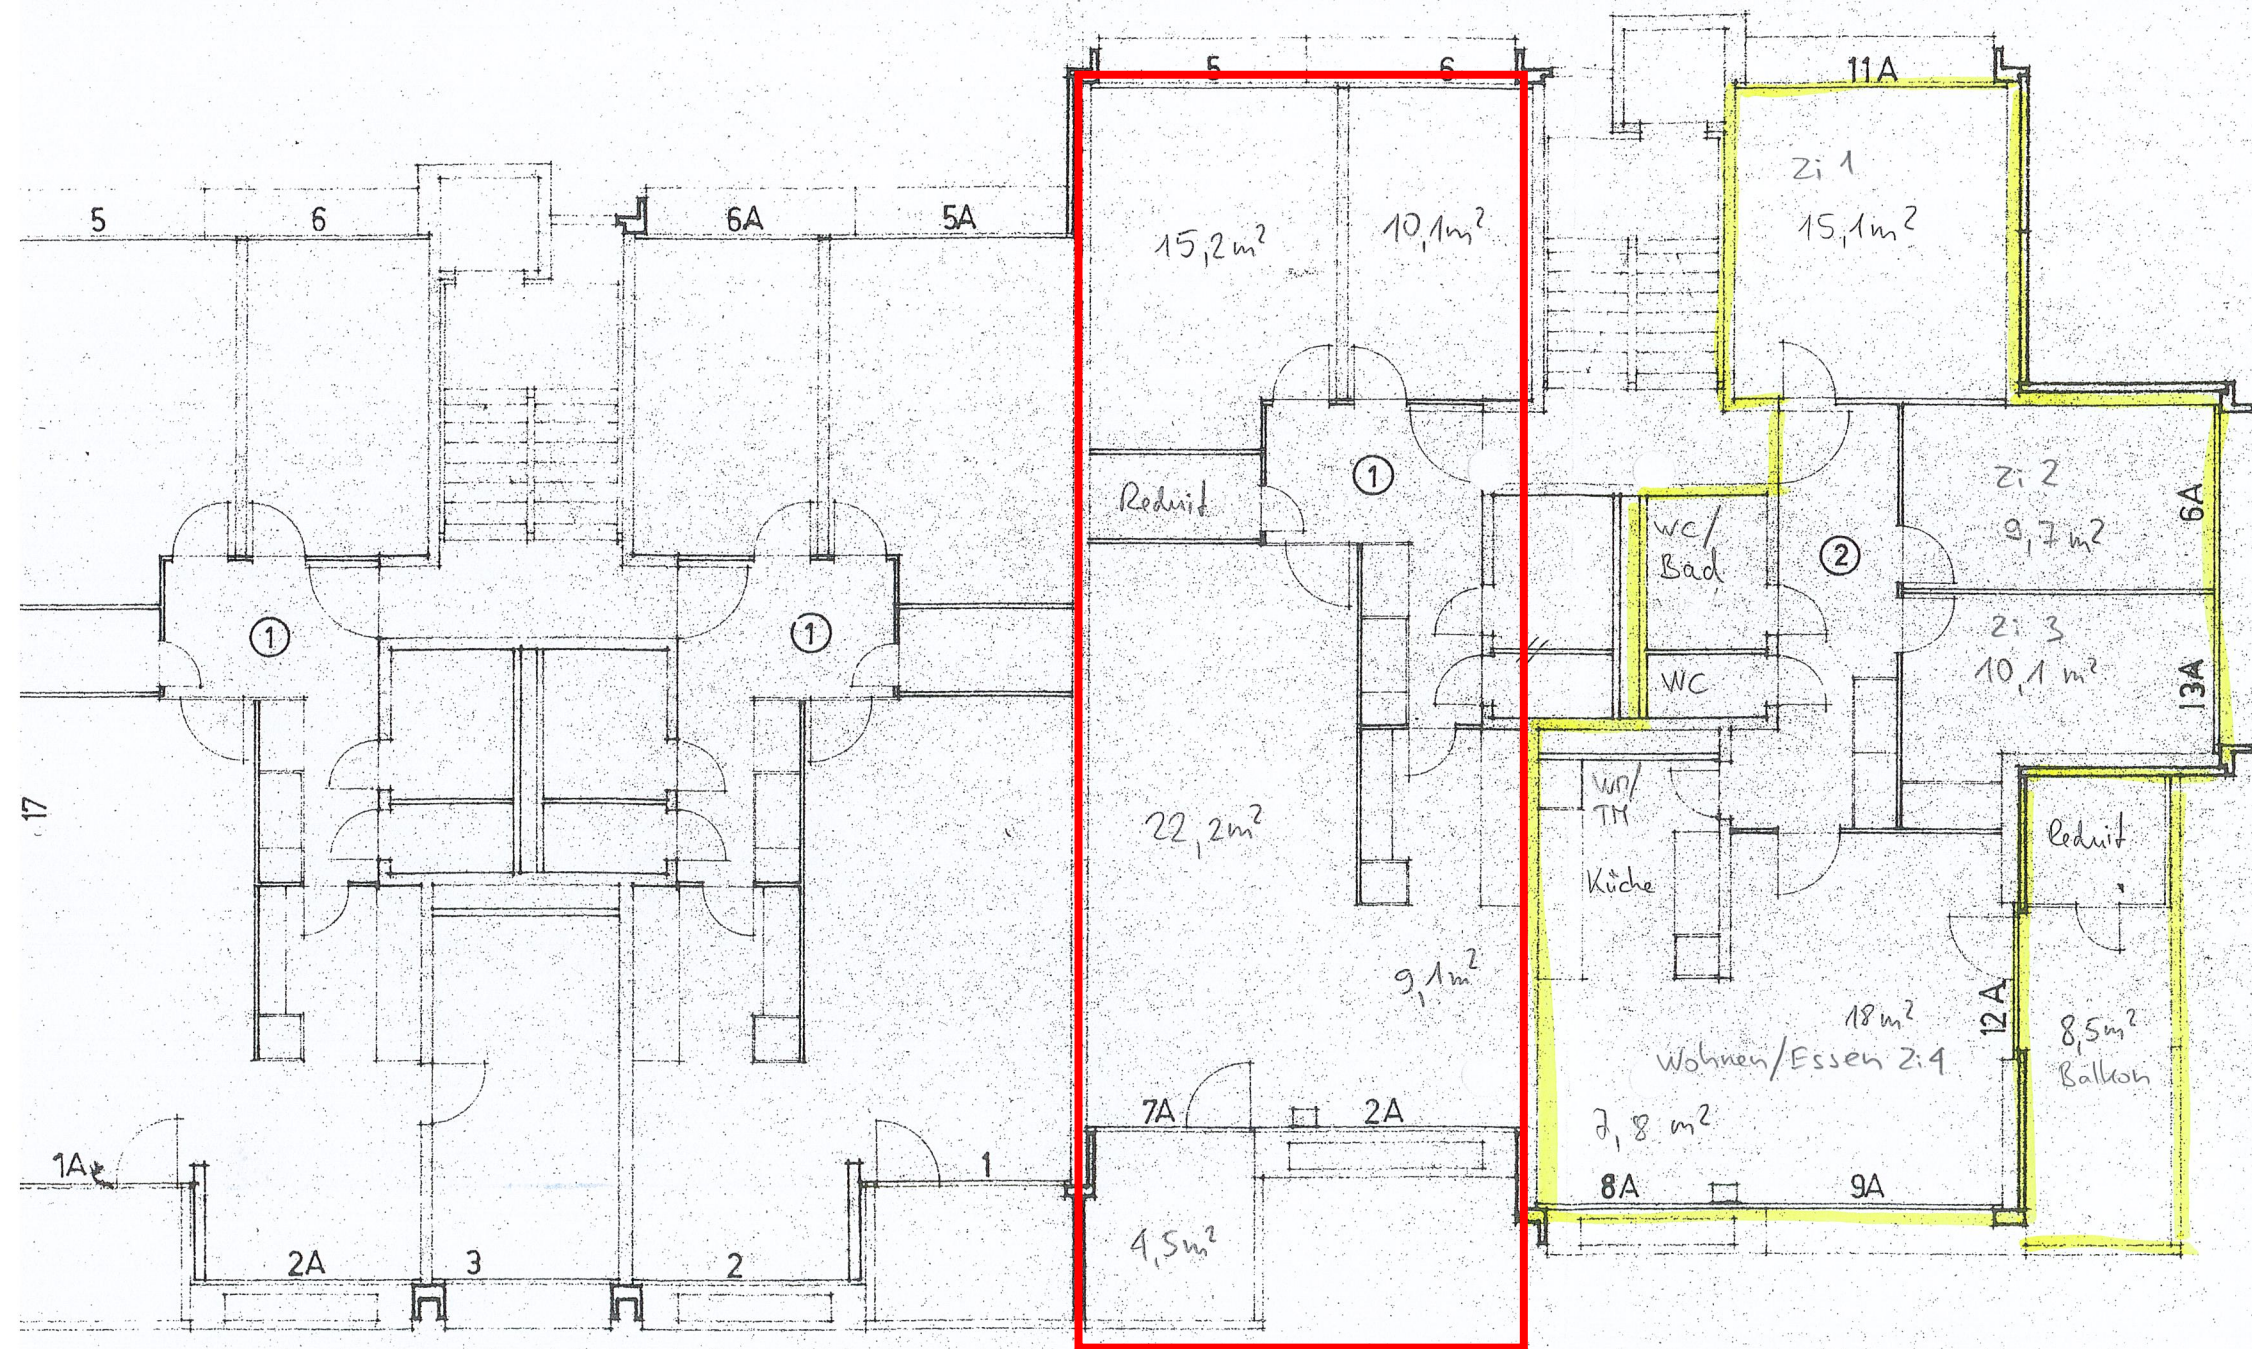

17.10
rse 2

achse 1

3.31

8.79

1.10

19.3.1970 WE 13.11.70 R.Sch.

BLOCK	UBERBAUUNG KLEEFELD-WEST-BUMPLIZ	No 325 / 4
X	6. + 7. OG	GEZ B5
	LIENHARD + STRASSER ARCHITEKTEN SIA/ETH BERN TELEFON 031 22 48 22	DAT 25. 11.
	EDUARD HELFER ARCHITEKT SIA BERN TELEFON 031 44 62 44	