



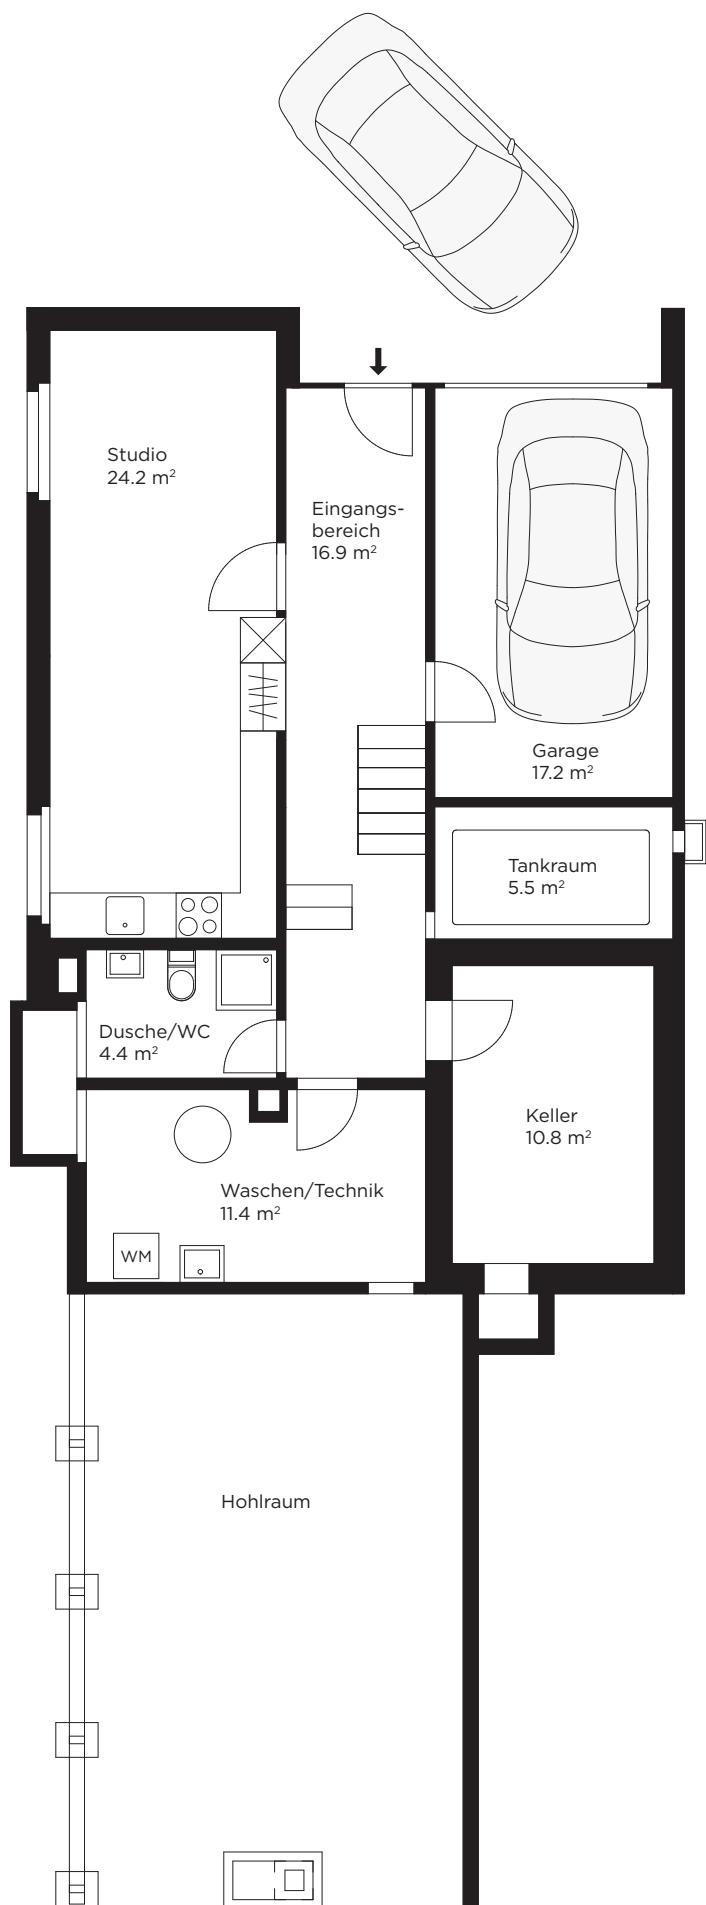

Grundriss Sockelgeschoss 1/100



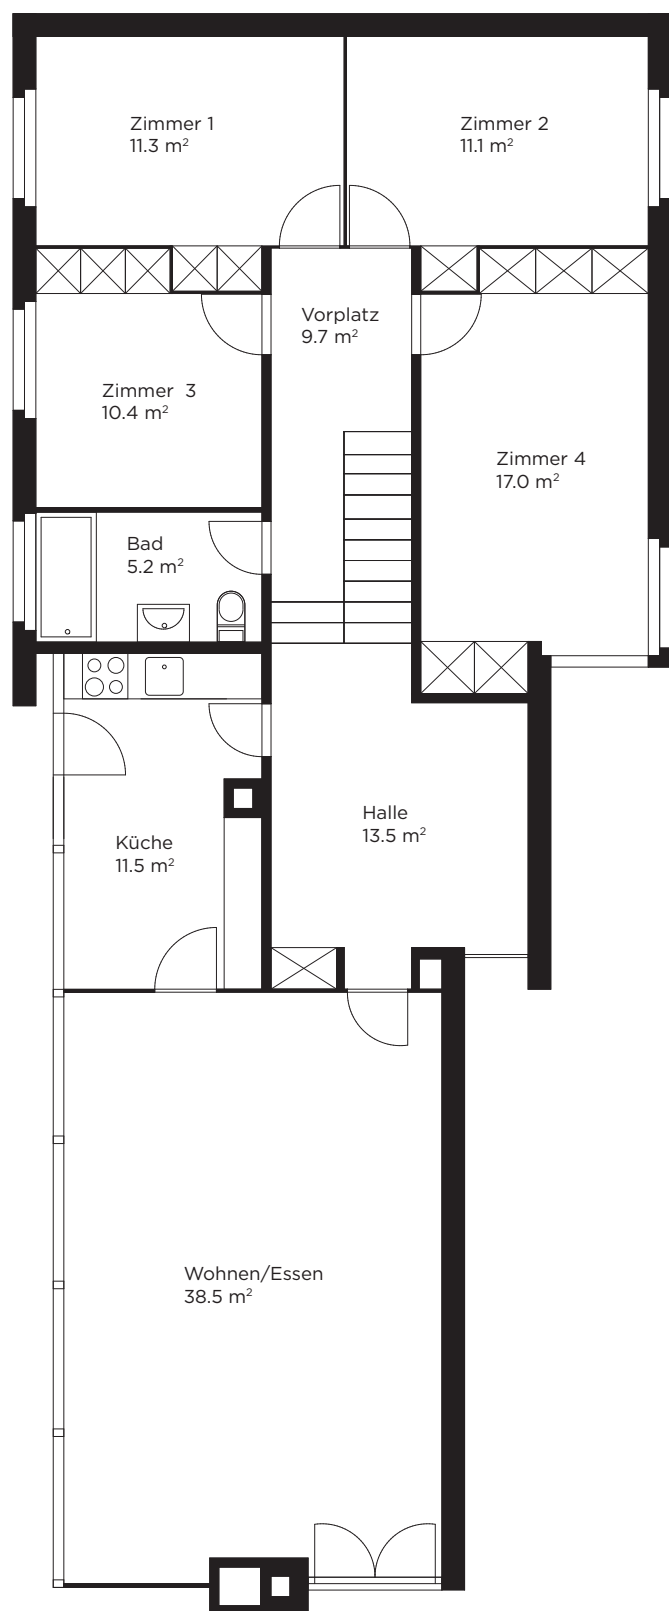

Garten

Grundriss Erdgeschoss 1/100

