

DV 150

9.62

DV 150



BR +0.90
ST +2.10

BR +0.90
ST +2.10

BR +1.30
ST +2.10

BR +1.30
ST +2.10

BR +1.30
ST +2.10

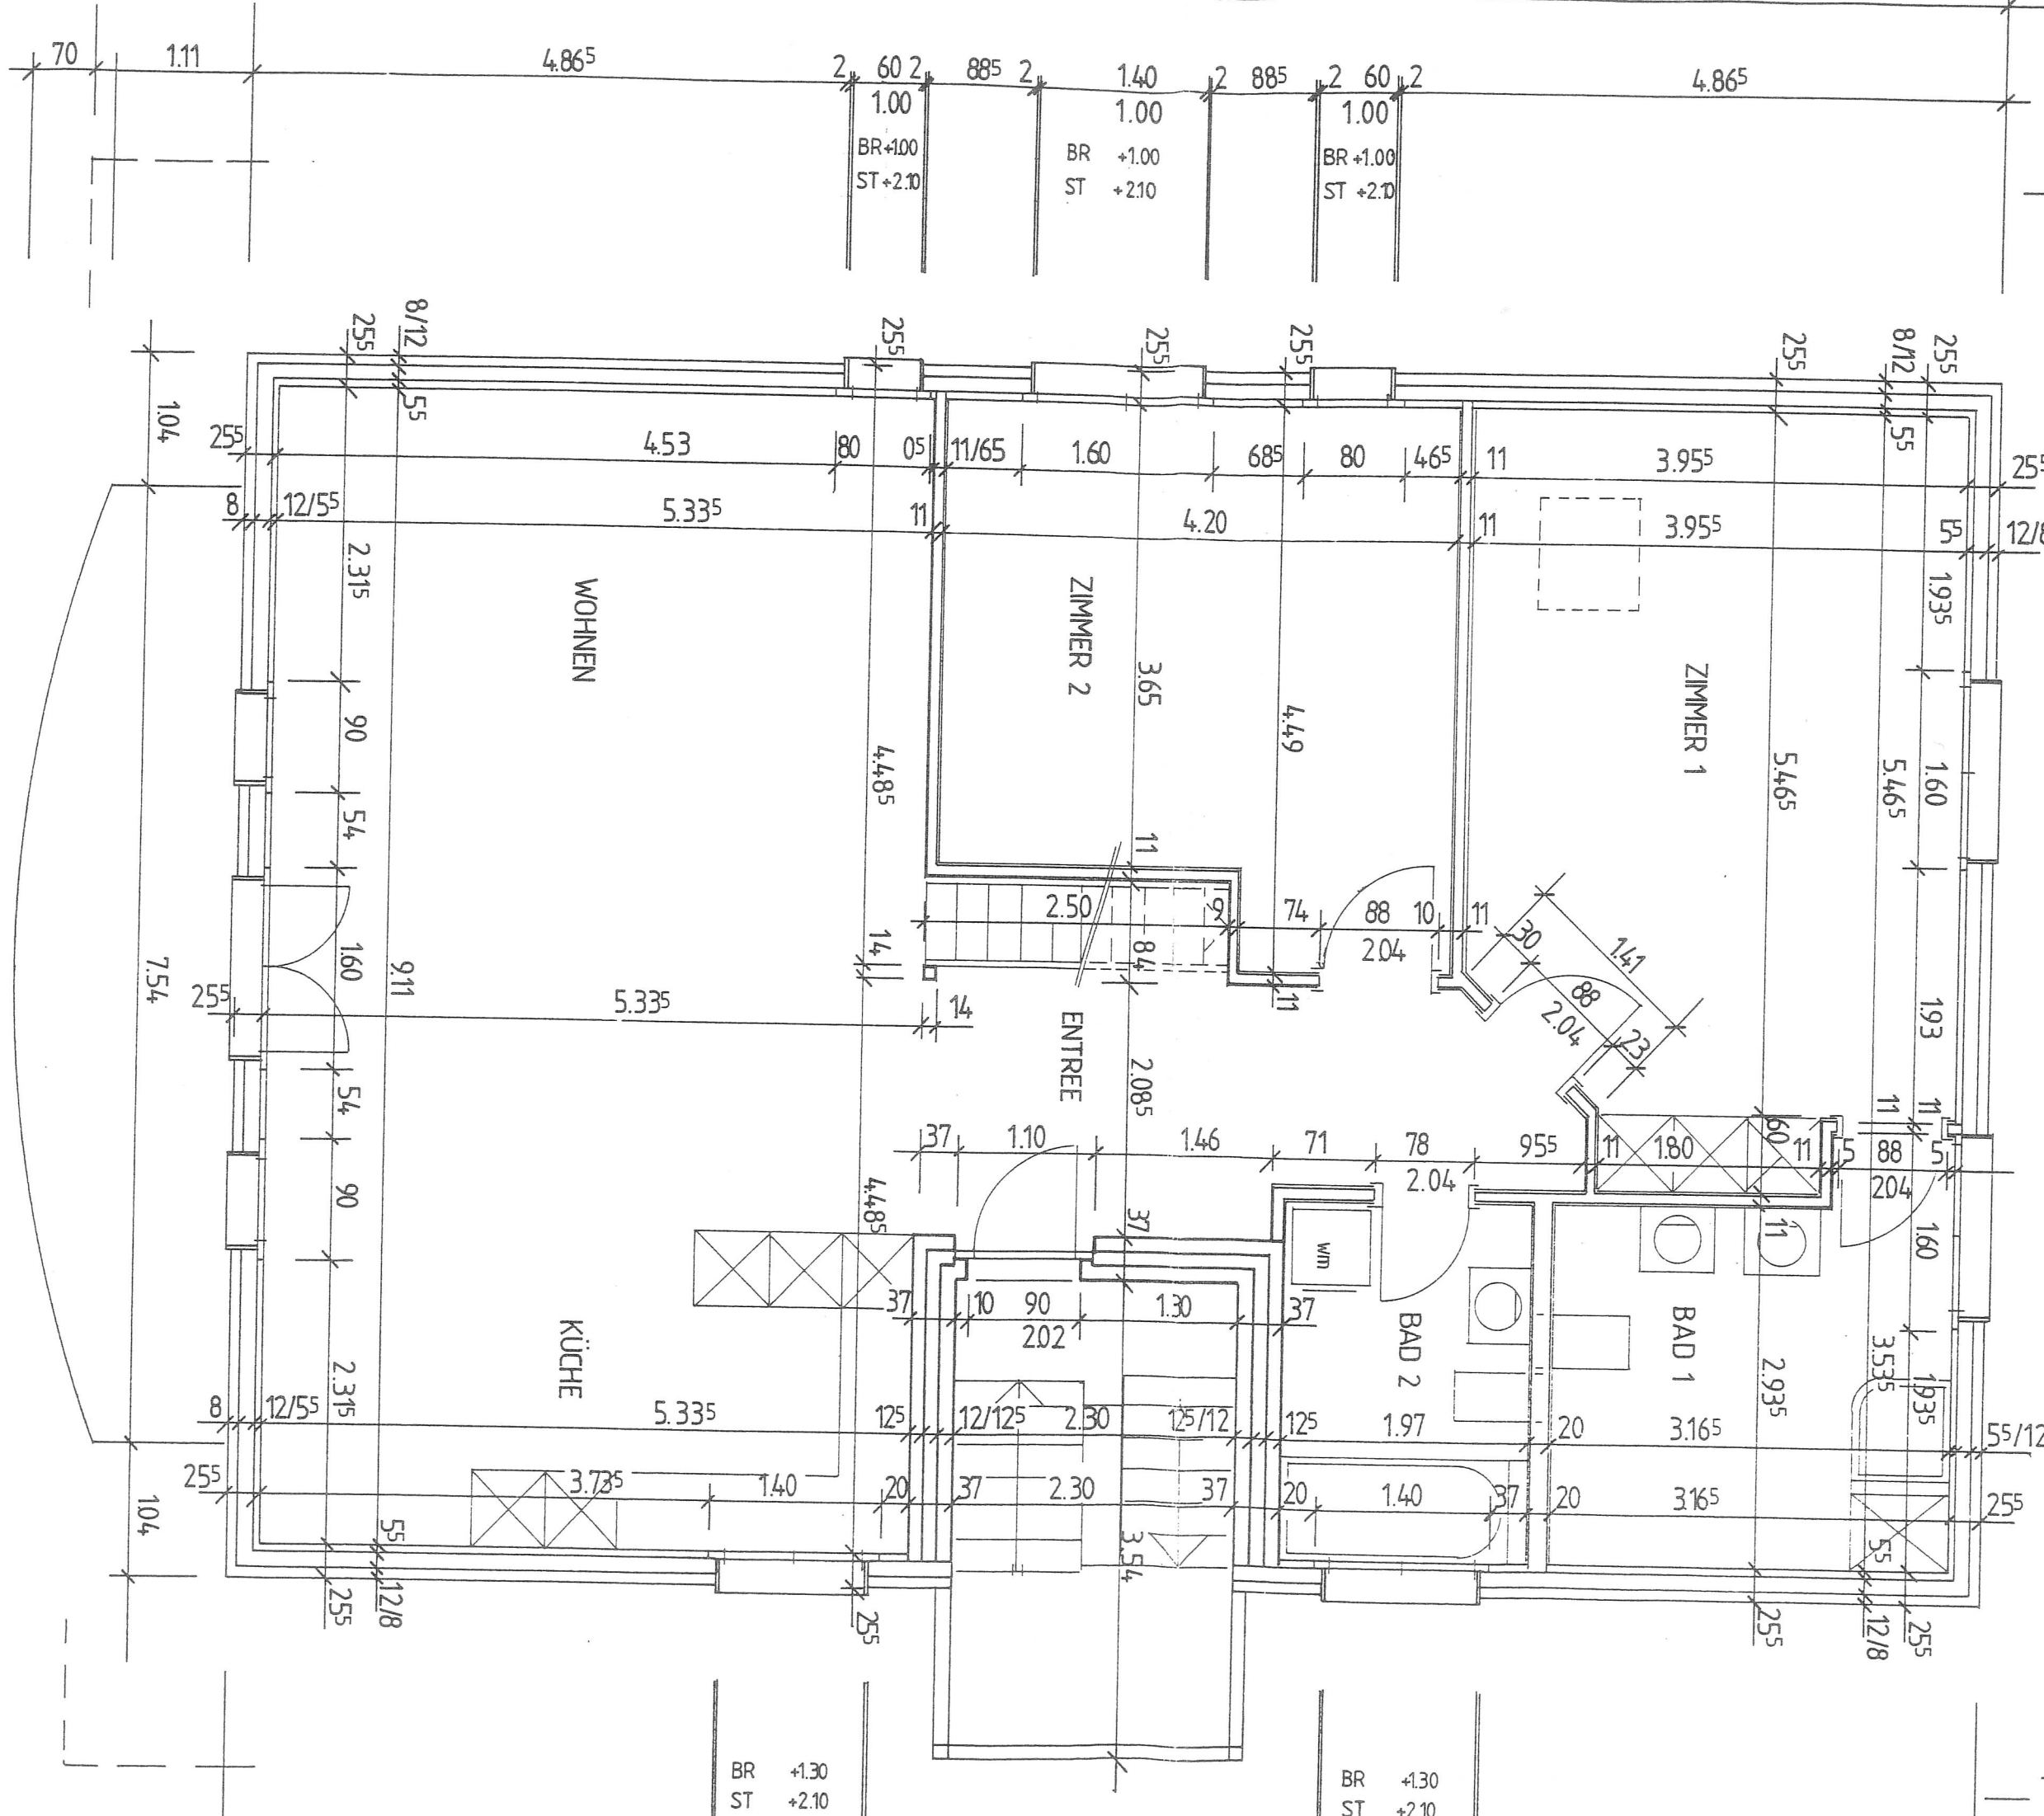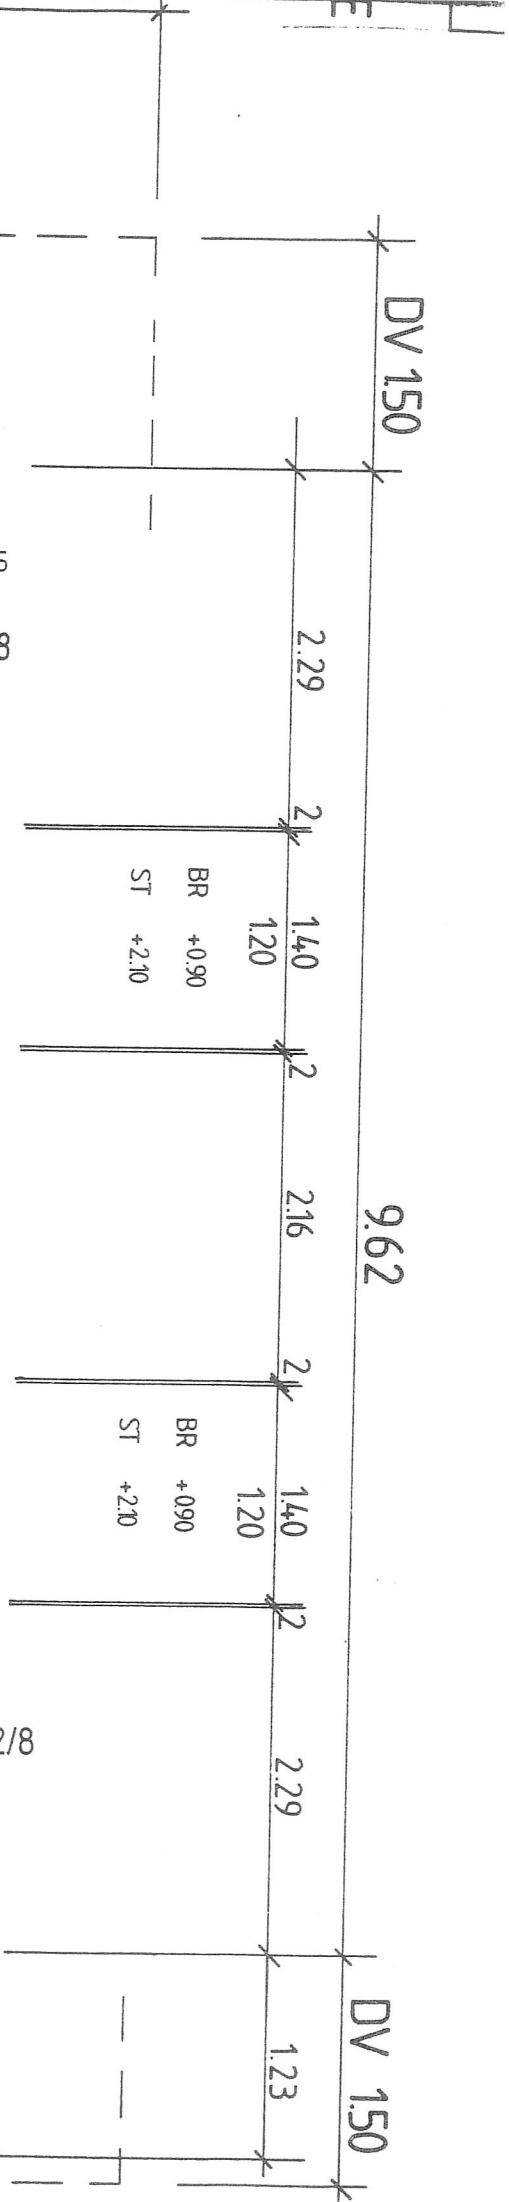

SW +0.04
ST +2.10

SW +0.04
ST +2.10

SW +0.04
ST +2.10






BR + 145	ST + 2.10	80	60	57	80
----------	-----------	----	----	----	----

BR	+ 1.30
ST	+ 2.10

HOBBY 1
17,101 m²
h. 7,442 m²

4.39

4.39	8.784	10.076
------	-------	--------

HOBBY 3
16.05.1972

VORPLATZ

TREPPENHAUS

WASCHEN

ARCHIV

SCHUTZRAUM


12	1.30	(
----	------	---

08

+130

BR +150
C.F. 340

Worben, 28.11.98
Meyer
C. Meyer

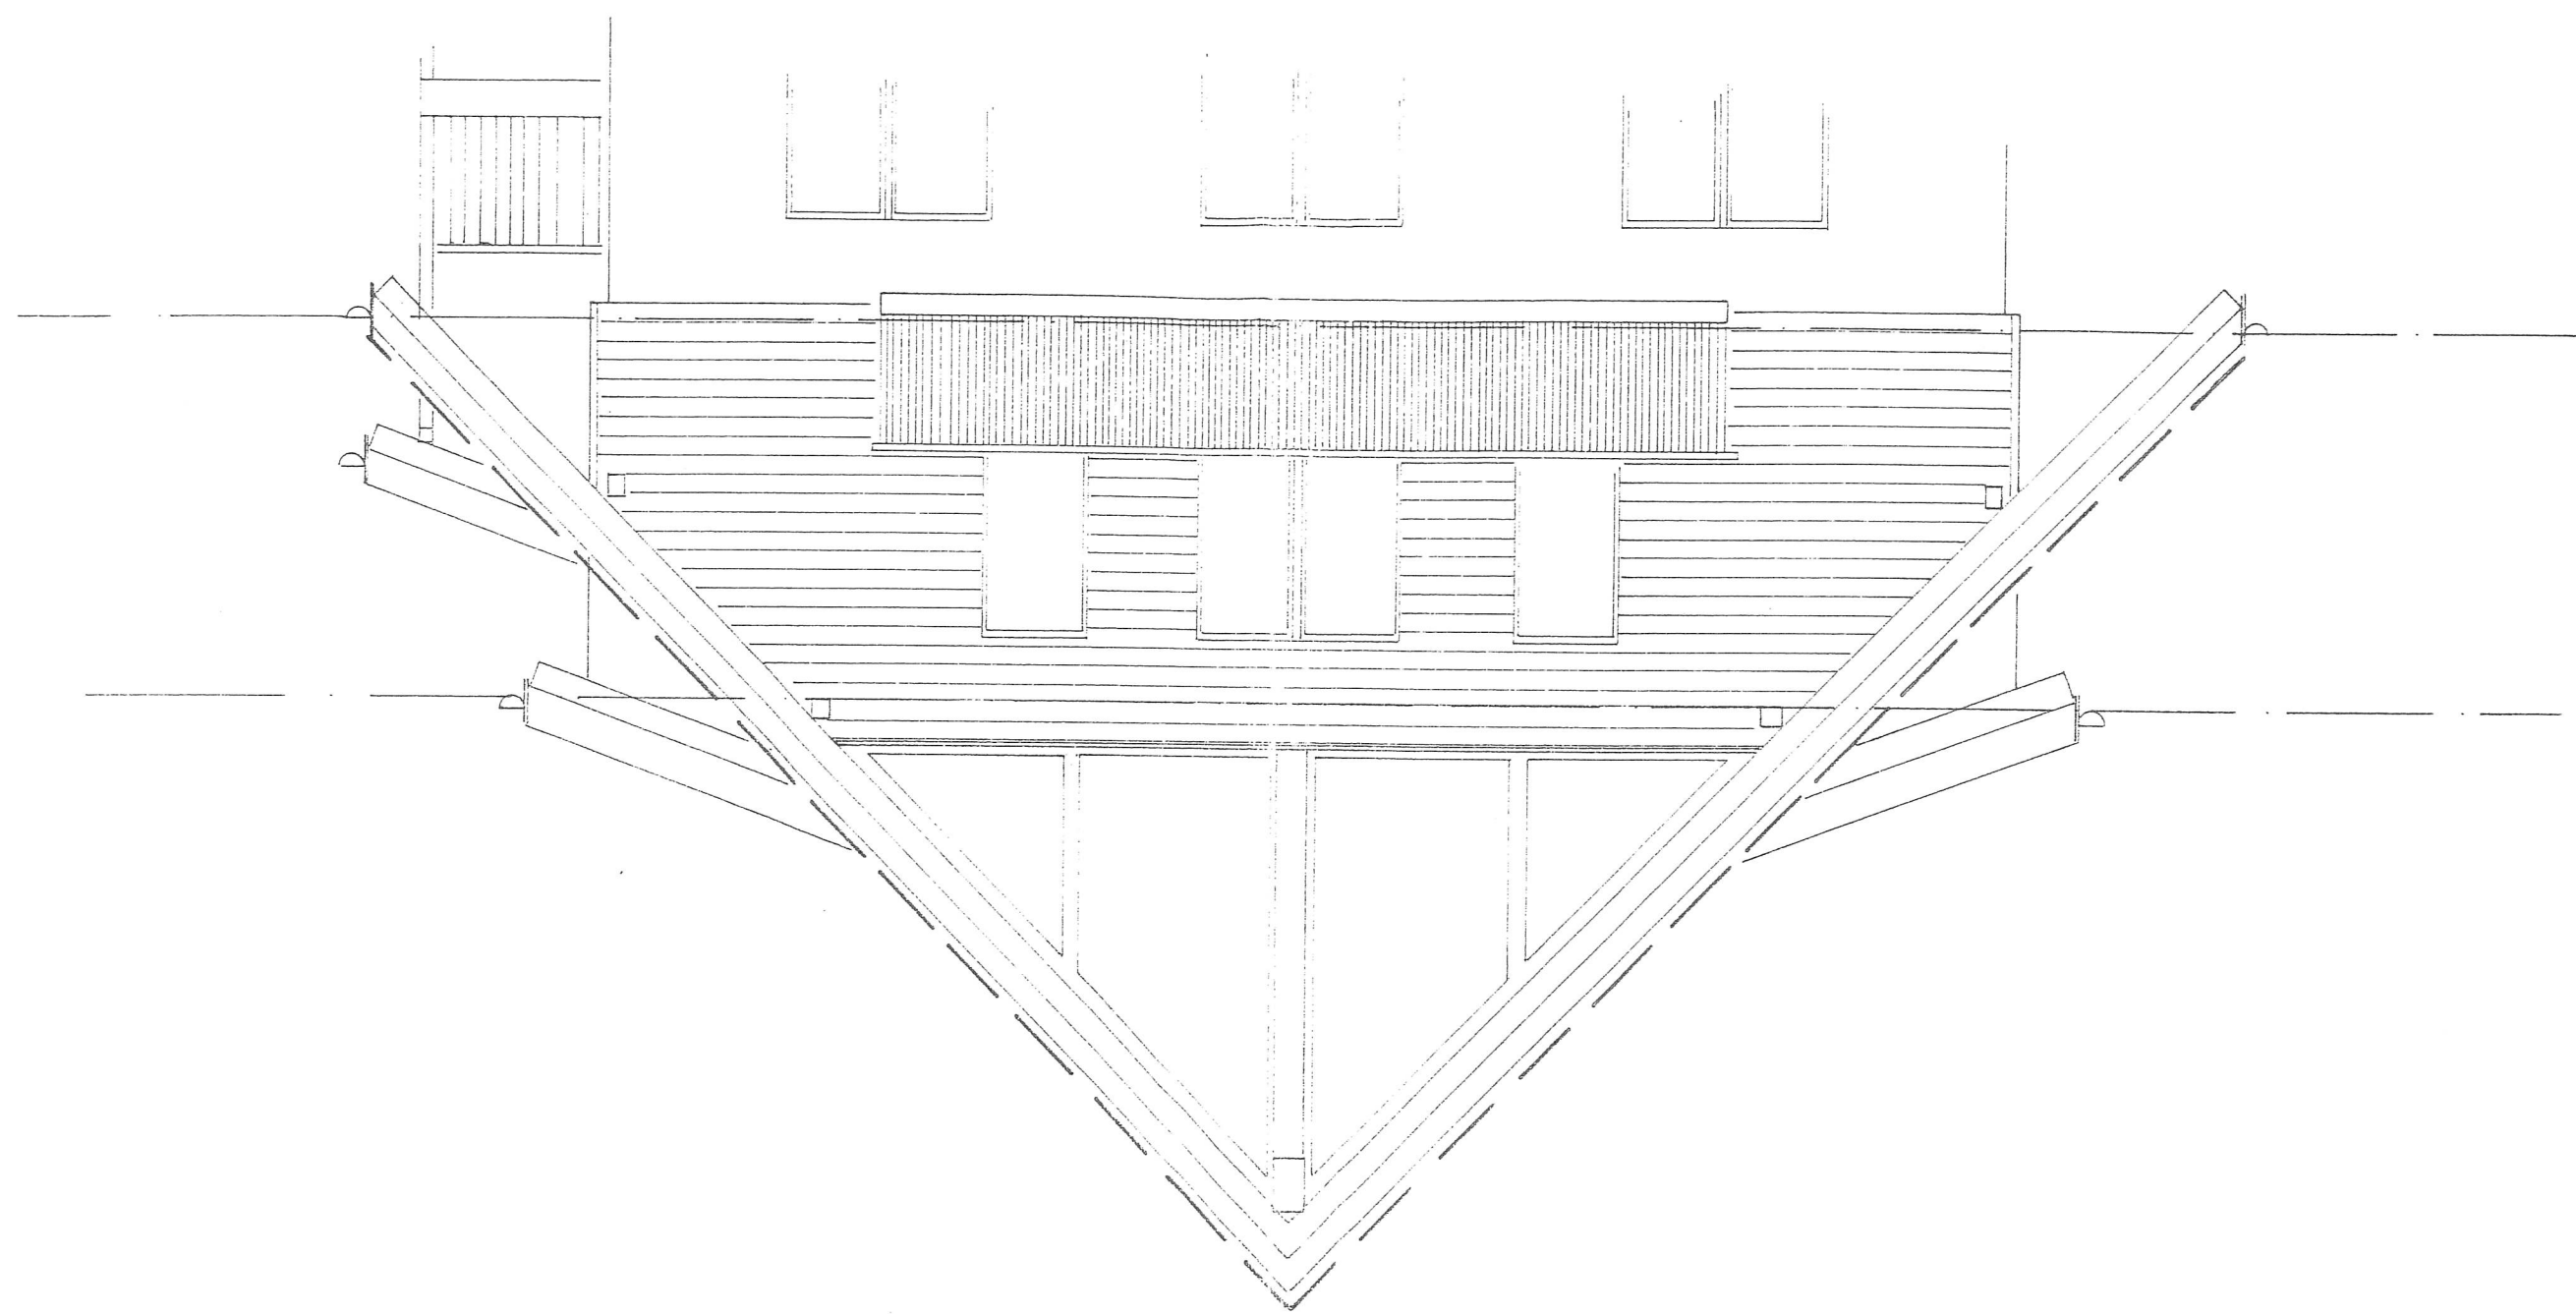

950

4.23

2 100 2
1.22

BR +0.78
ST +2.00

DF

GALERIE

DF

DF

4.23

2 100 2
1.22
BR +0.78
ST +2.00

4.23

14.10

Verban, 28.11.58
Master